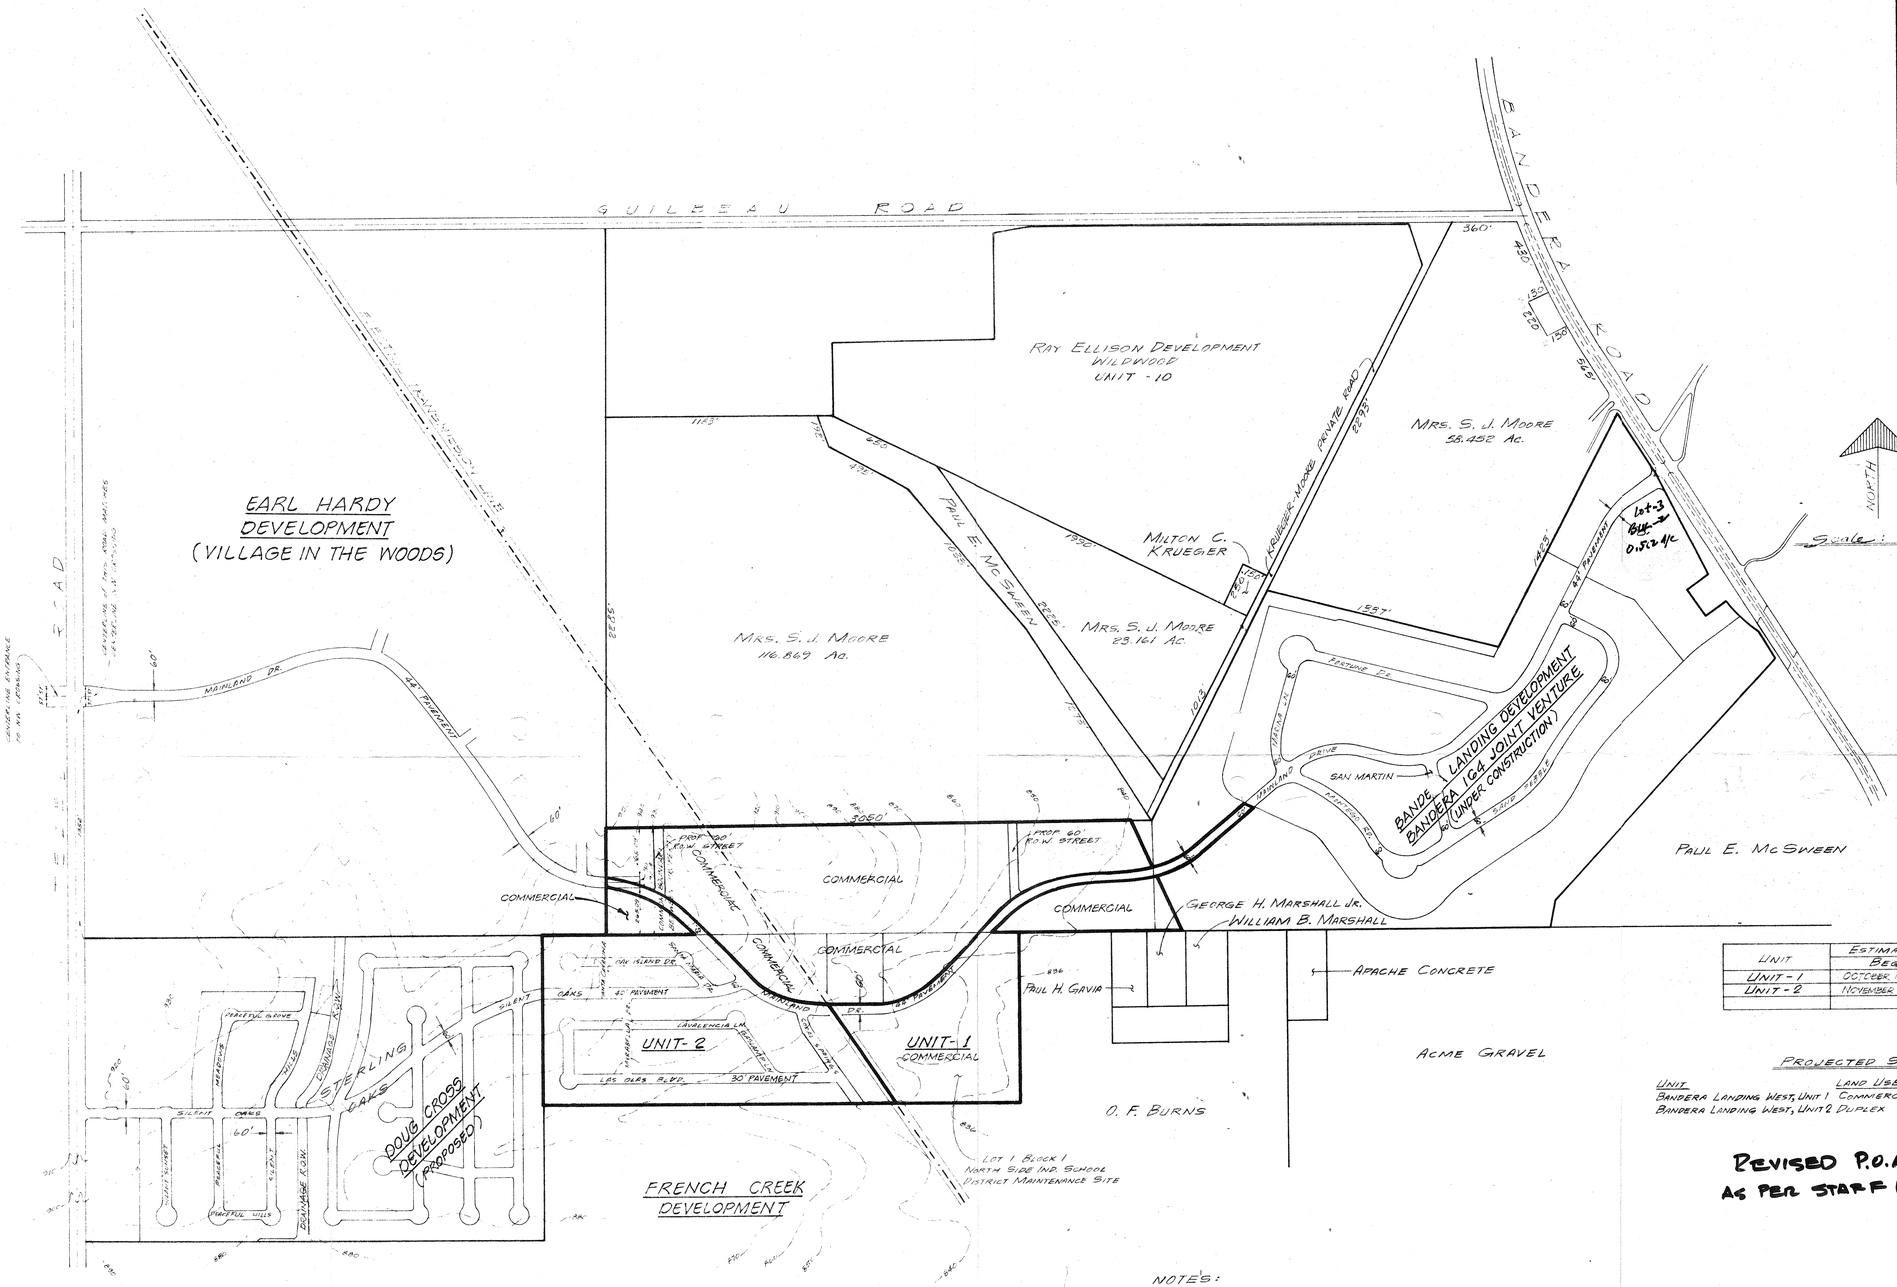

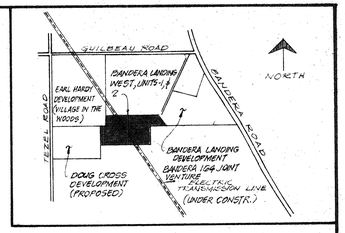

LOCATION MAP

UNIT	ESTIMATED CONSTRUCTION DATE	
	BEGIN	COMPLETE
UNIT - 1	OCTOBER 1, 1983	JANUARY 1, 1984
UNIT - 2	NOVEMBER 1, 1983	MAY 1, 1984

PROJECTED SEQUENCE OF PHASING

UNIT	LAND USE	DEVELOPER
BANDERA LANDING WEST, UNIT 1	COMMERCIAL	NANCE & ASSOCIATES INC.
BANDERA LANDING WEST, UNIT 2	DUPLEX	" " "

REVISED P.O.A.D.P.
AS PER STAFF REVIEW

RECEIVED
1983 OCT 19
DEPT. OF CITY PLANNING
CURRENT PLANNING

RECEIVED
OCT 19 1983
DEPARTMENT OF PLANNING
Subdivision Section

58

NOTES:

1. ALL STREETS ARE 50' R.O.W. WITH 30' PAVEMENT EXCEPT FOR MAINLAND DRIVE AND SILENT OAKS WHICH ARE 60' R.O.W. WITH 44' AND 42' PAVEMENT RESPECTIVELY.
2. CITY OF SAN ANTONIO SEWAGE DISPOSAL, DESIGNED AS PER CITY OF SAN ANTONIO SPECIFICATIONS.
3. CITY WATER BOARD WILL SUPPLY THE WATER, DESIGNED AS PER CITY WATER BOARD SPECIFICATIONS.
4. THE DEVELOPMENT OF ALL THE REMAINING AREAS BESIDE UNIT-1 AND UNIT-2 WILL DEPEND ON MARKET DEMAND.

PRELIMINARY OVERALL AREA DEVELOPMENT PLAN

BANDERA LANDING WEST

STATE OF TEXAS
MICHAEL W. CUDE
43630
REGISTERED PROFESSIONAL ENGINEER

M.W. CUDE & ASSOCIATES, INC.
CONSULTING ENGINEERS
P.O Box 16411 San Antonio, Texas

REVISIONS	
DATE	DESCRIPTION
	10/12/83

DRAWN BY: J. P. M.	DATE SEPT. 16, 1983
CHECKED BY:	JOB NO. 0172-00-11

SHT. 1 OF 1