BRAUN'S FARM, UNIT-3 ESTIMATED CONSTRUCTION		
	BEGIN	COMPLETE
UNIT - 3	DECEMBER 1984	MARCH 1985

BRAUN'S FARM, UNIT-2 ESTIMATED CONSTRUCTION		
	BEGIN	COMPLETE
UNIT - 2	NOVEMBER 1984	MAY 1985

BRAUN'S FARM, UNIT-1 ESTIMATED CONSTRUCTION		
	BEGIN	COMPLETE
UNIT - 1	MAY 15, 1984	NOV. 15, 1984

UNIT 1 LOTS	276
UNIT 2 LOTS	86
UNIT 3 LOTS	24
TOTAL NUMBER OF LOTS	386

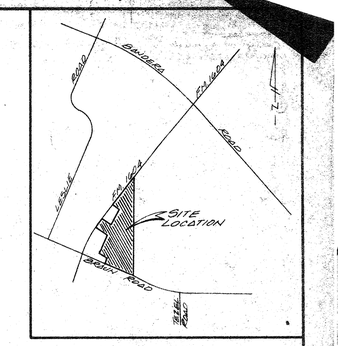

LOCATION MAP

BRAUN'S FARM, UNIT-2
DEVELOPER: JOHN CAMPBELL & ASSOC.
LAND USE: SINGLE FAMILY
ADDRESS: 2929 MOSS ROCK, SUITE 205
PHONE: 340-1401

NORTH
SCALE: 1"=200'

BRAUN'S FARM UNIT-1
DEVELOPER: JOHN CAMPBELL & ASSOC.
LAND USE: SINGLE-FAMILY & DUPLEXES

BRAUN'S FARM UNIT-3
DEVELOPER: JOHN CAMPBELL & ASSOC.
LAND USE: SINGLE FAMILY
ADDRESS: 2929 MOSS ROCK SUITE 205
PHONE: 340-1401

BRAUN'S FARM UNIT-1	58.66 ACS
BRAUN'S FARM UNIT-2	14.03 ACS
BRAUN'S FARM UNIT-3	4.50 ACS
	77.24 TOTAL ACS

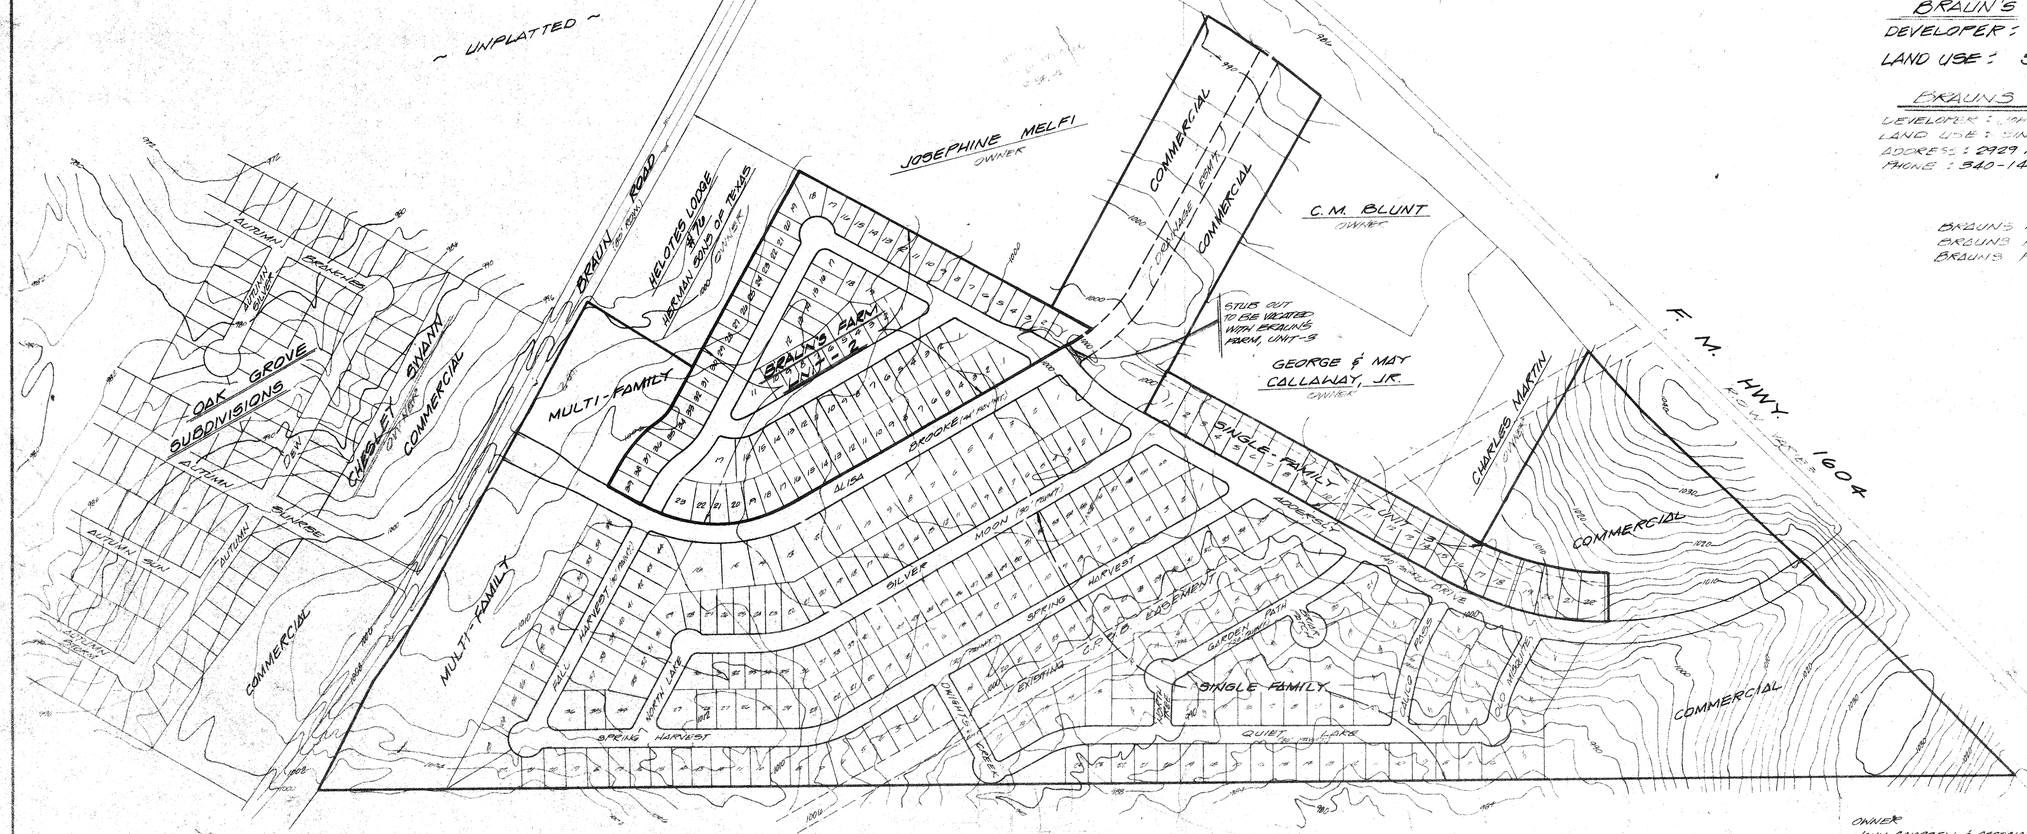

FINE SILVER HERTZEL
OWNER

OWNER
JOHN CAMPBELL & ASSOCIATES
PRESTIGE OFFICE PARK
2929 MOSS ROCK SUITE 205
SAN ANTONIO TEXAS, 78230
TELEPHONE - 340-1401

REVISED: 1-20-85
REMOVED ALLEYS

REVISED 2-4-85
STUB OUT NOTE

#111

NOTES:
1. CITY OF SAN ANTONIO SEWAGE DISPOSAL, DESIGNED AS PER CITY OF SAN ANTONIO SPECIFICATIONS.
2. CITY WATER BOARD WILL SUPPLY THE WATER, DESIGNED AS PER CITY WATER BOARD SPECIFICATIONS.
3. THE DEVELOPMENT OF ALL THE REMAINING AREAS BESIDE UNIT-1 WILL DEPEND ON MARKET DEMAND.

BRAUN'S FARM UNITS-1,2,&3
PRELIMINARY OVERALL AREA DEVELOPMENT PLAN

M.W. CUDE & ASSOCIATES, INC.
CONSULTING ENGINEERS
P.O. Box 16431 San Antonio, Texas

REVISIONS	
DATE	DESCRIPTION
2-4-85	ADDED STUB OUT NOTE
1-20-85	ADDED BRAUN'S FARM, UNIT-3
12-13-84	DRAWN BY THE WILD BUNCH AT ALMADEN

DRAWN BY: THE WILD BUNCH
DATE:
CHECKED BY: C.G.B.
JOB NO: 0278-01

SHEET 1 OF 1

BRUNTON 4A 1/07 19053