DEVELOPMENT SUMMARY

AREA	#LOTS	ACRES	DENSITY (LOTS/AC)	L.F. ROAD
1	67	25.0	2.68	2610
2	57	23.3	2.45	2130
3	39	13.2	2.96	1740
4	74	24.0	3.04	2760
5 (GARDEN)	67	17.2	3.90	1500
TOTAL	304	[illegible]	2.90	10540

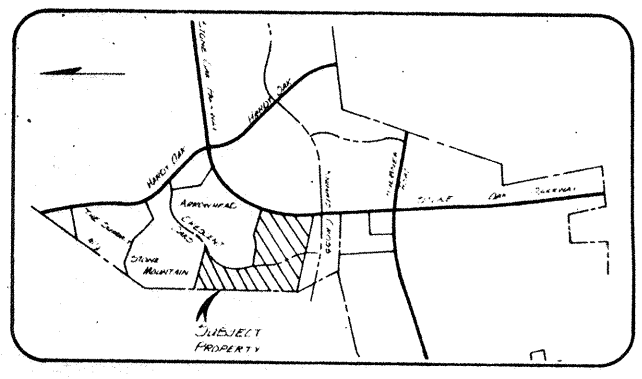

LOCATION MAP

NTS

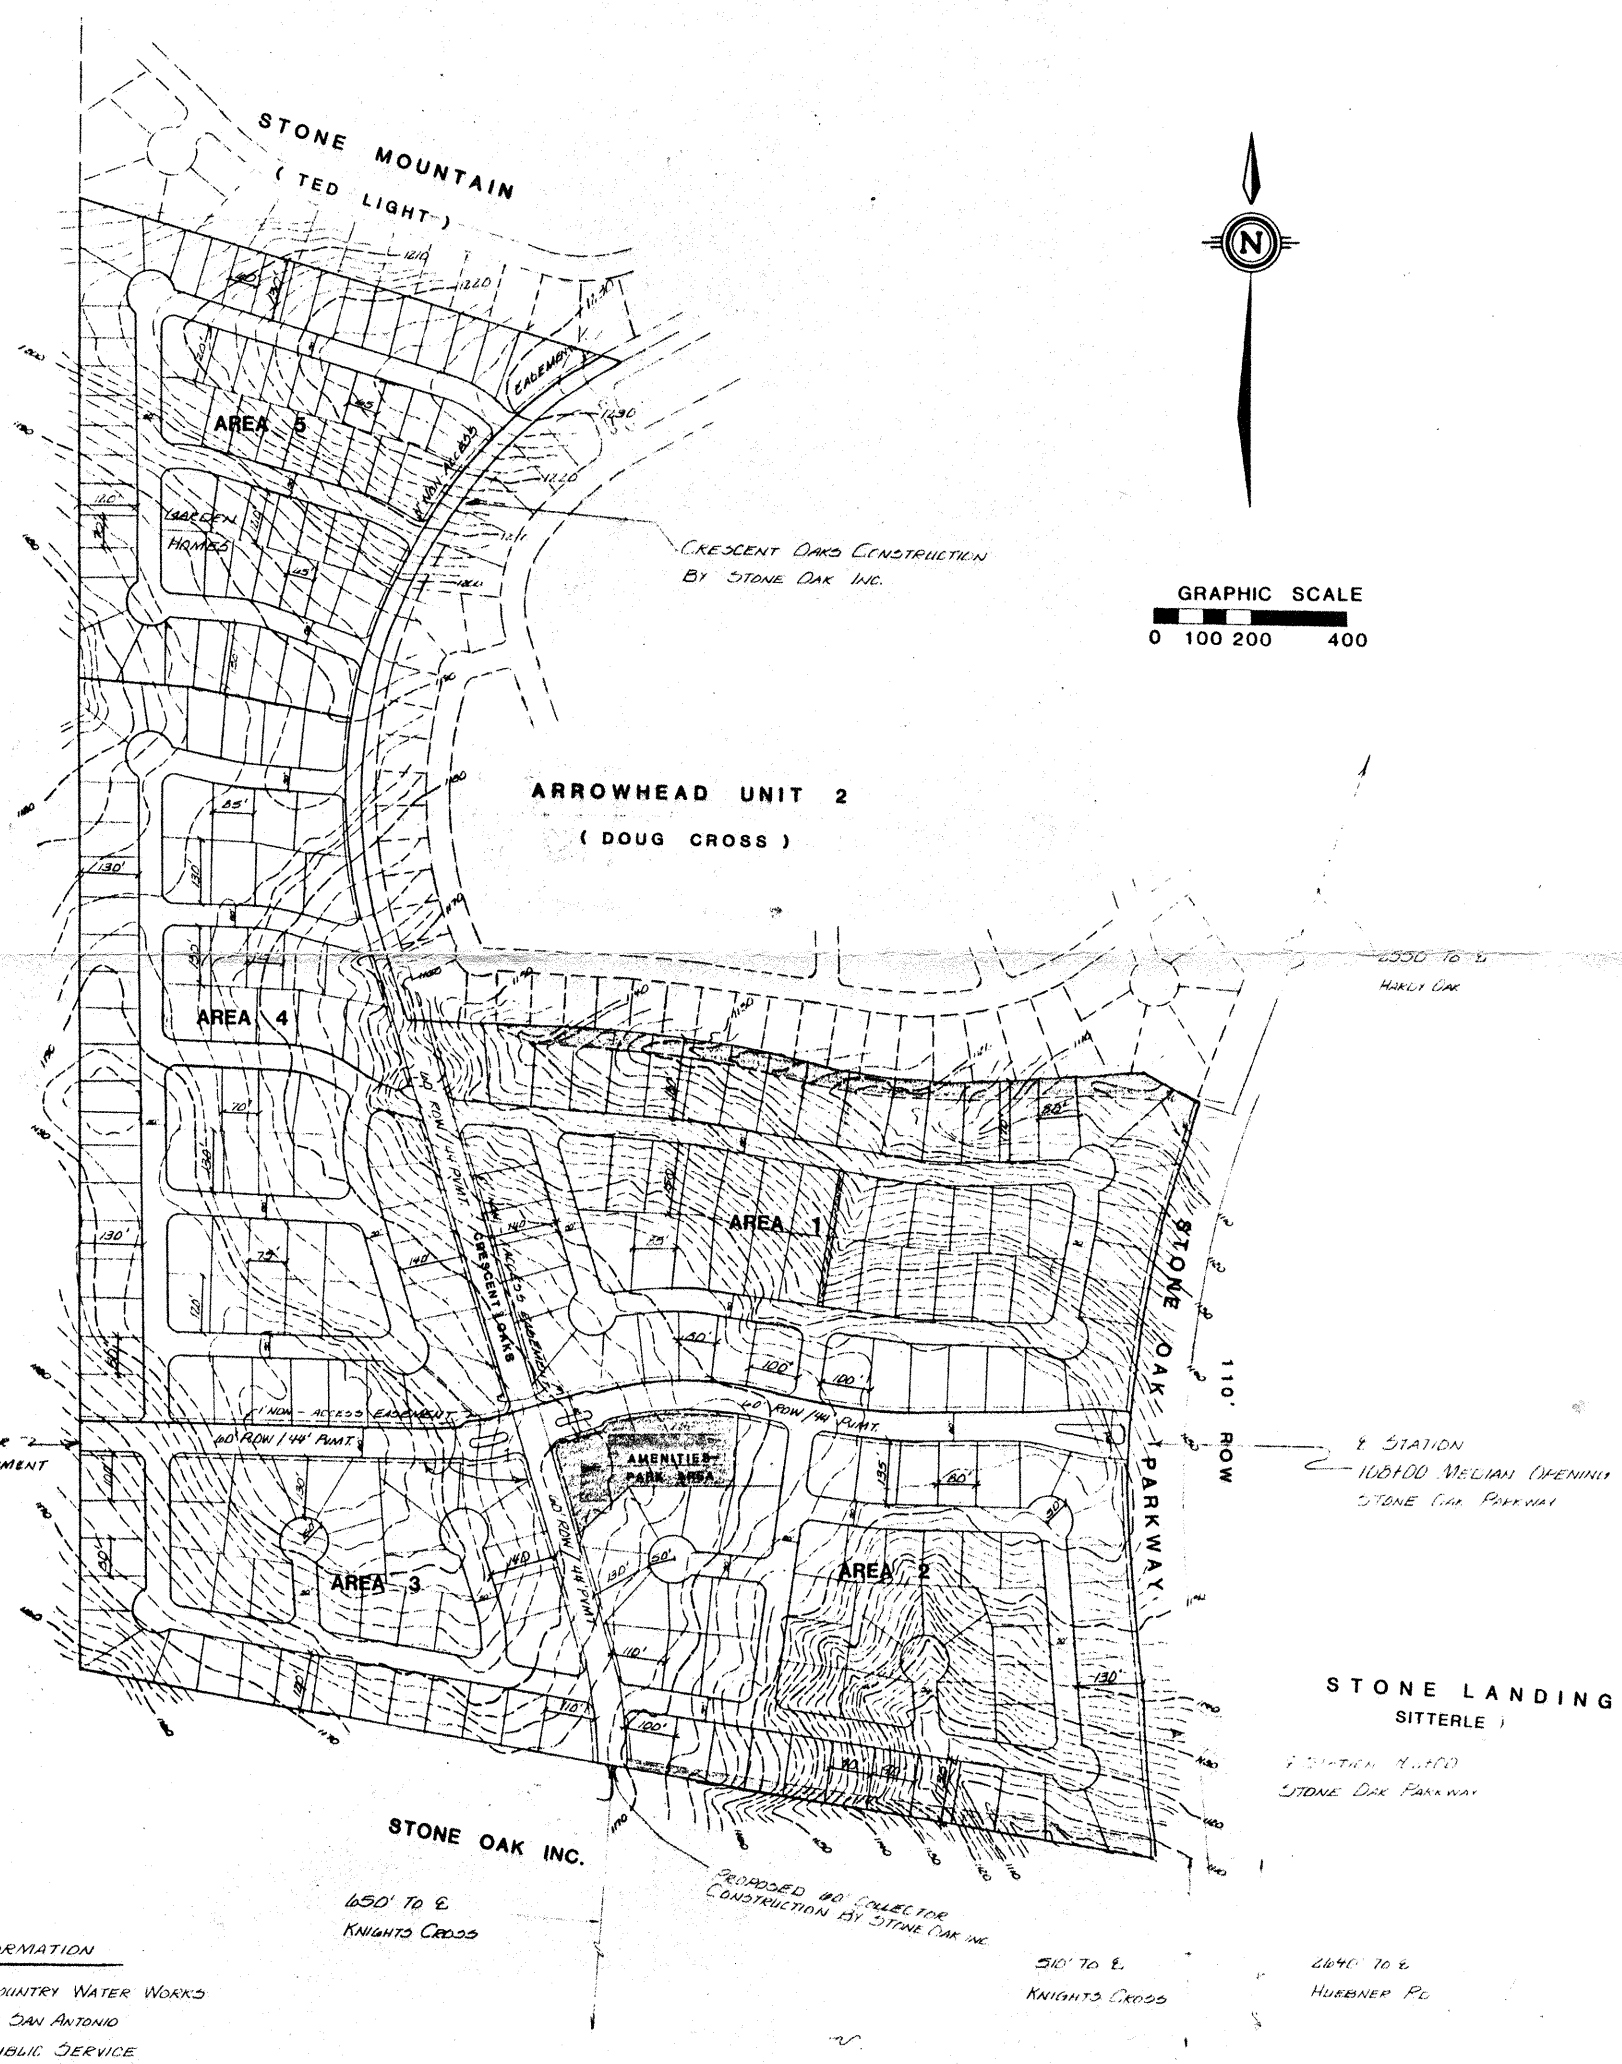

STONE OAK PHASE II
(MICHAEL ESPENSEN, INC.)

152

N

UTILITIES INFORMATION

WATER	HILL COUNTRY WATER WORKS
SEWER	CITY OF SAN ANTONIO
ELECTRIC	CITY PUBLIC SERVICE
TELEPHONE	SOUTHWESTERN BELL TELEPHONE
CABLE TV	ROGERS CABLESYSTEMS

RECEIVED
JAN 24 1985
DEPARTMENT OF PLANNING
Subdivision Section

NO.	DATE	REVISIONS	APP.
1	1/22	STREET DISTANCES	MIN

OF SHEET

PRELIMINARY OVERALL AREA DEVELOPMENT PLAN

RIDGEWOOD

Rosin-Kroesche Engineering, Inc.
Engineering/Surveying/Planning
San Antonio, Texas

JOB NO. 142-001 010
DATE: JAN. 1984
DESIGN BY: SDA
DRAWN BY: DBCA
CHECKED BY:
APPROVED: J. Kroesche

1-17-85