OWNER: SRC DEVELOPMENT
ONE RIVERWALK PLACE, SUITE 790
700 NORTH ST. MARY'S STREET
SAN ANTONIO, TEXAS 78205

SANITARY SEWER SYSTEM - LACKLAND CITY WATER COMPANY
WATER SYSTEM - LACKLAND CITY WATER COMPANY
GAS & ELECTRIC - CITY PUBLIC SERVICE

SCALE: 1" = 200'

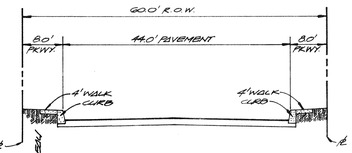

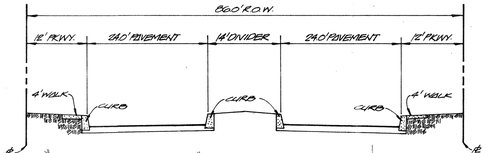

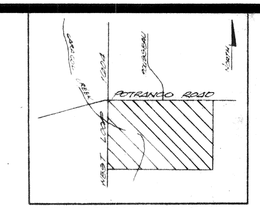

LOCATION MAP
SCALE: 1" = 2000'

POTRANCO ROAD

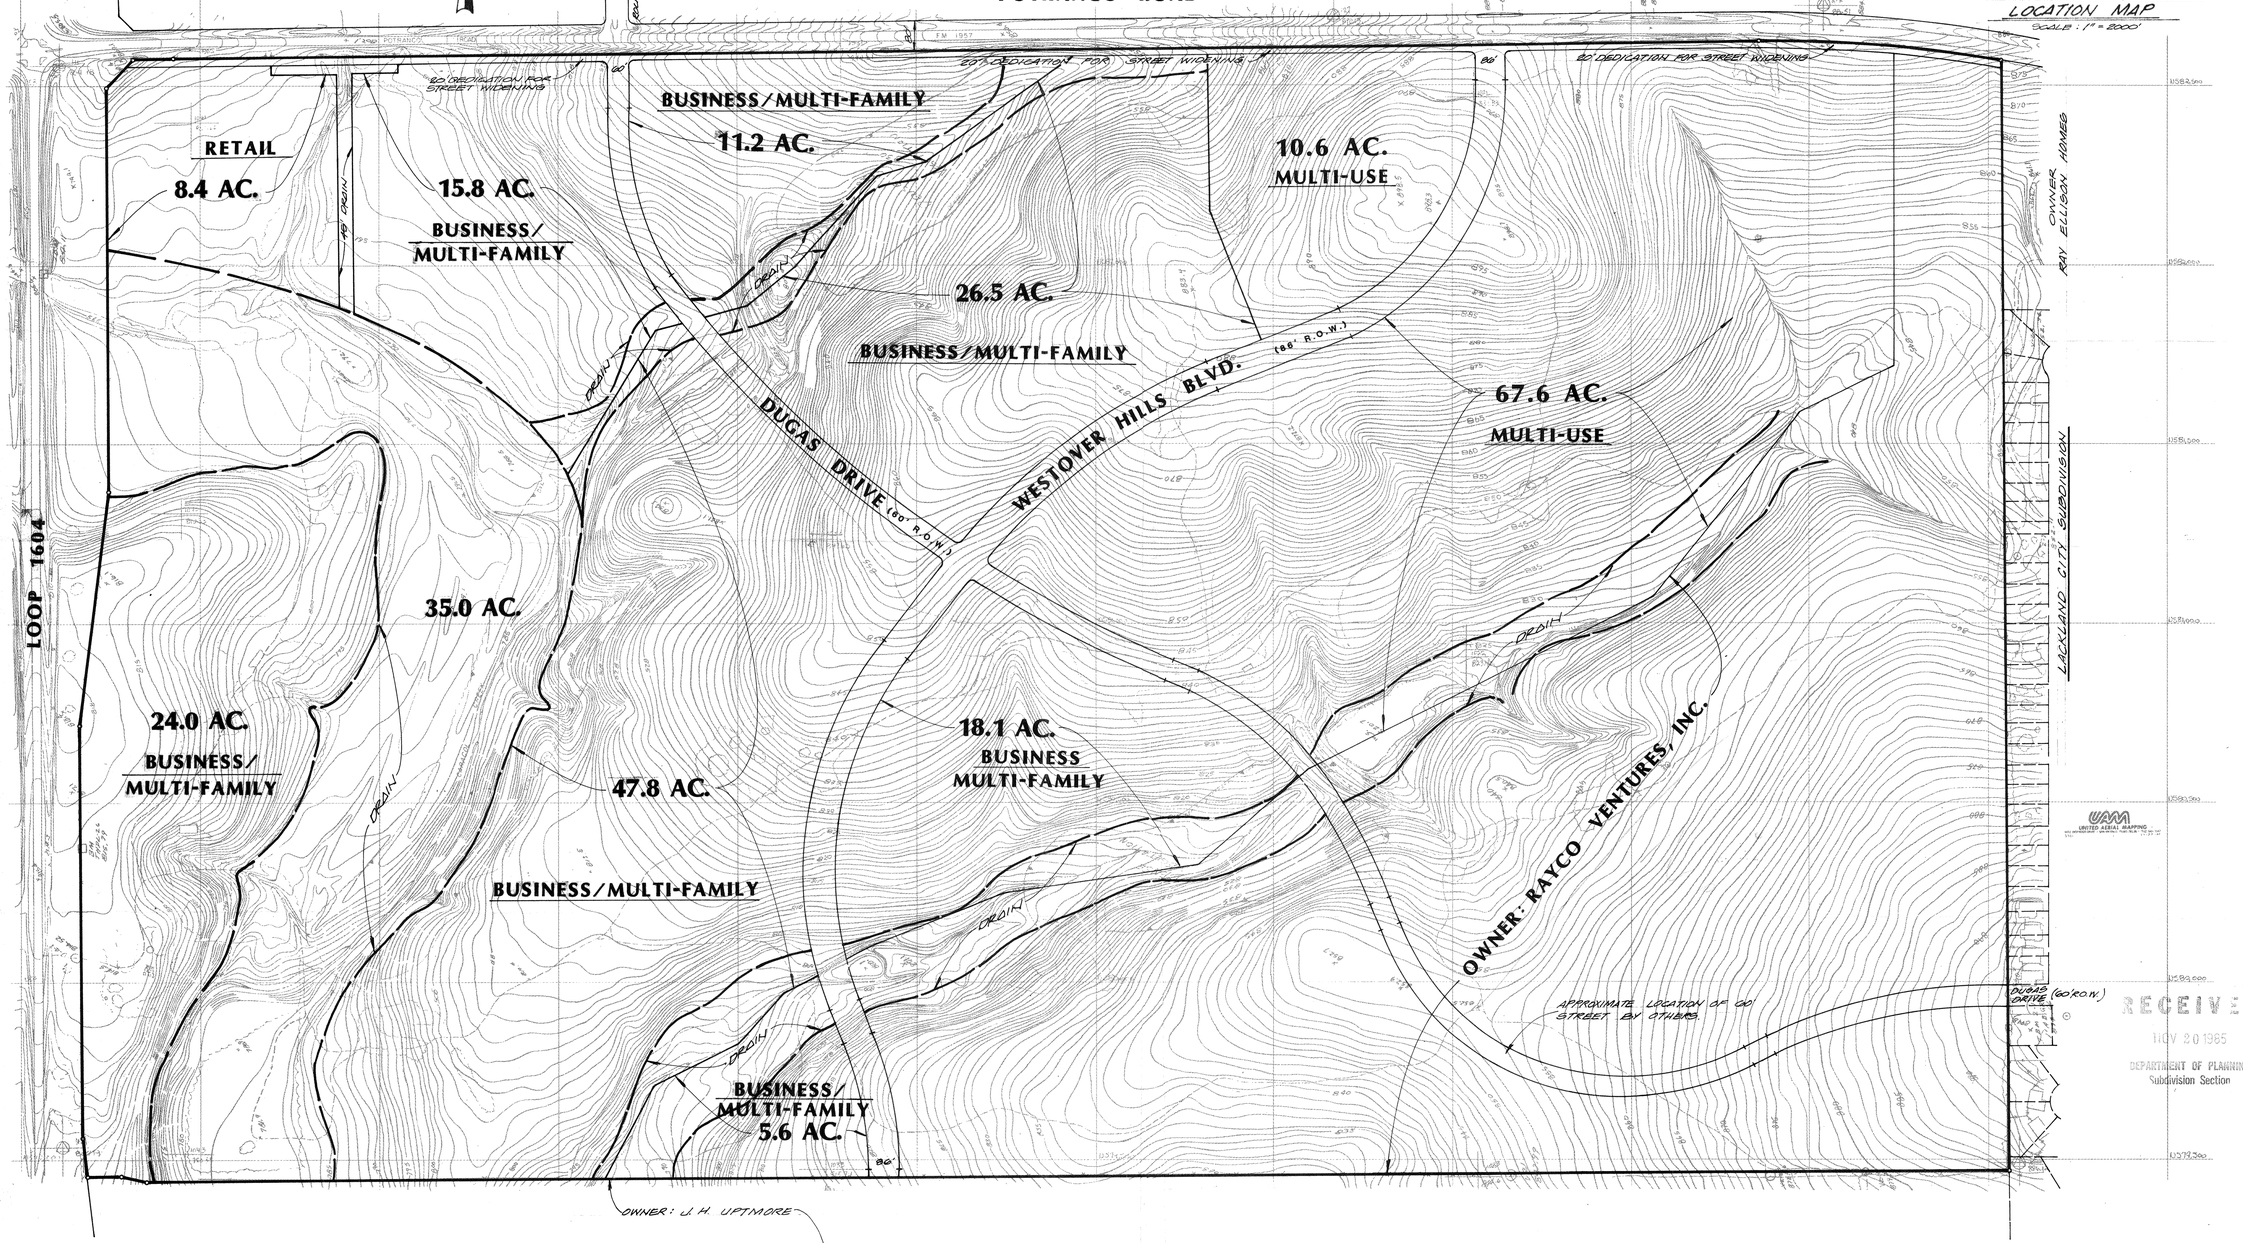

RECEIVED
NOV 20 1985
DEPARTMENT OF PLANNING
Subdivision Section

211

REVISIONS:

PAPE-DAWSON ENGINEERS
CIVIL & ENVIRONMENTAL
SAN ANTONIO TEXAS 78217
8310 BROADWAY
512-824-9494

SRC DEVELOPMENT SUBDIVISION

PRELIMINARY OVERALL DEVELOPMENT PLAN

JOB NO. 8404.00
DATE NOV. 1985
DESIGNER
CHECKED DRAWN
SHEET 1 OF 1