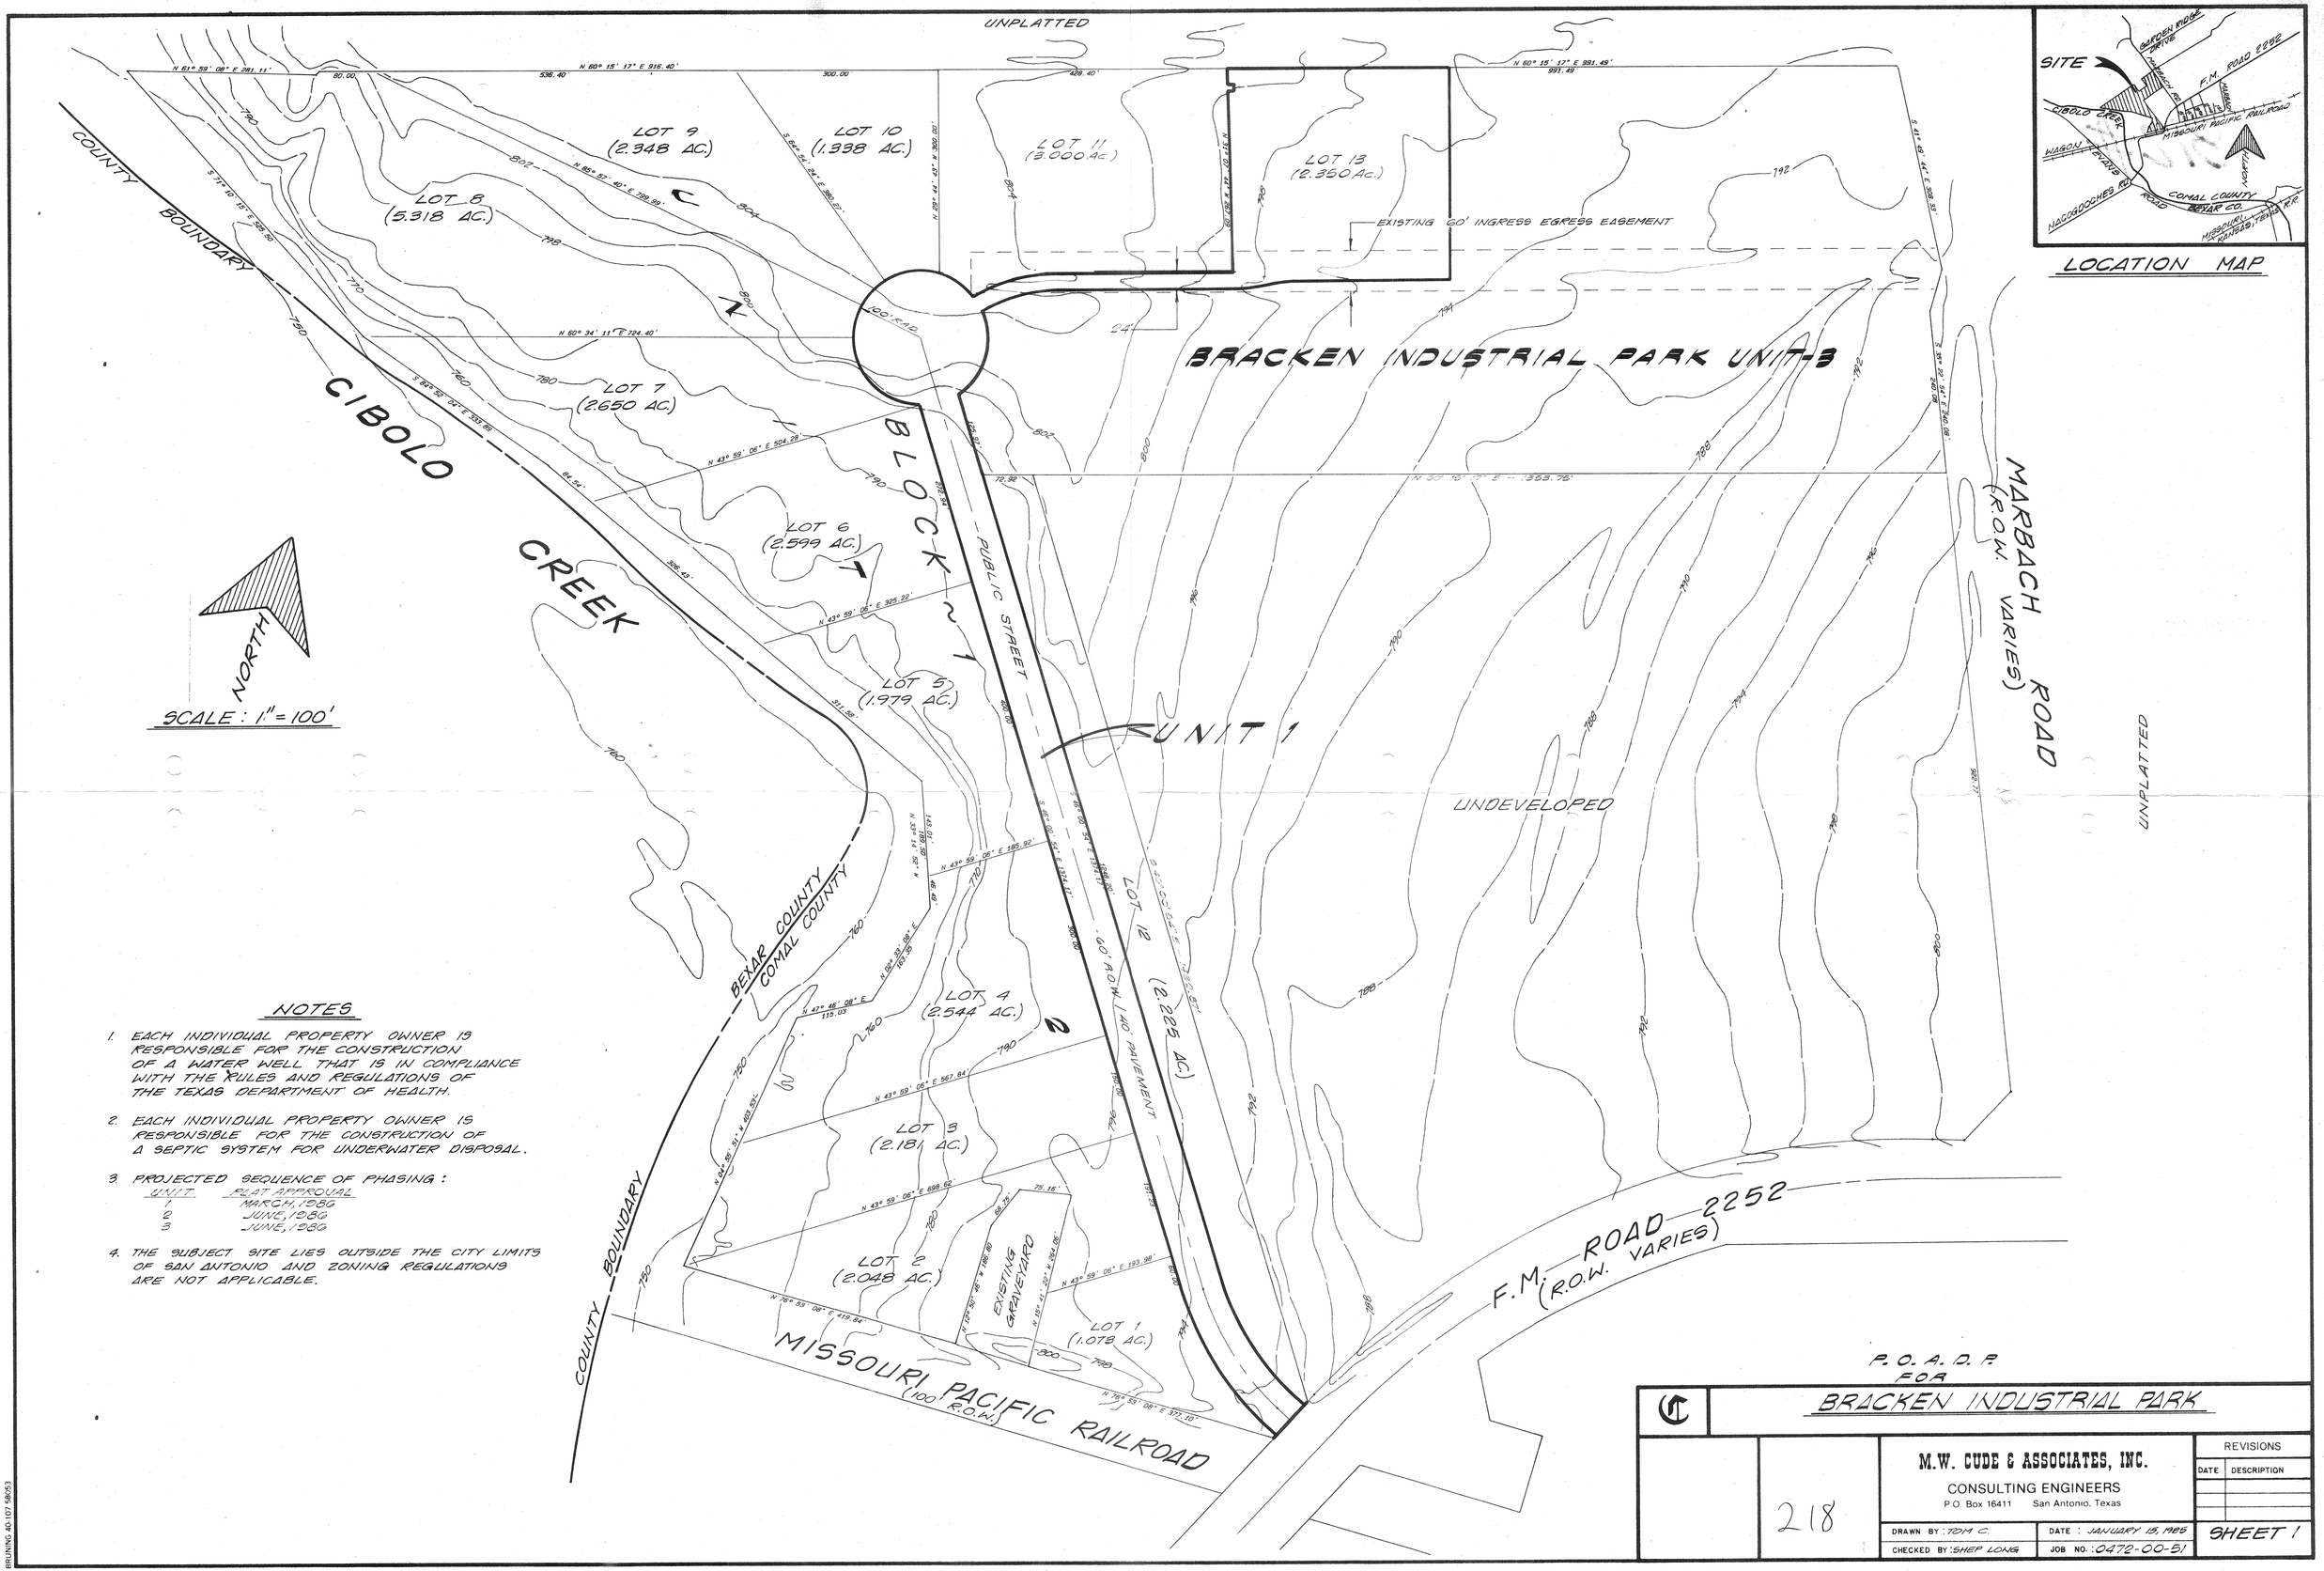

NOTES

1. EACH INDIVIDUAL PROPERTY OWNER IS RESPONSIBLE FOR THE CONSTRUCTION OF A WATER WELL THAT IS IN COMPLIANCE WITH THE RULES AND REGULATIONS OF THE TEXAS DEPARTMENT OF HEALTH.
2. EACH INDIVIDUAL PROPERTY OWNER IS RESPONSIBLE FOR THE CONSTRUCTION OF A SEPTIC SYSTEM FOR UNDERWATER DISPOSAL.
3. PROJECTED SEQUENCE OF PHASING :

UNIT	PLAT APPROVAL
1	MARCH, 1986
2	JUNE, 1986
3	JUNE, 1986

4. THE SUBJECT SITE LIES OUTSIDE THE CITY LIMITS OF SAN ANTONIO AND ZONING REGULATIONS ARE NOT APPLICABLE.

P.O.A.D.P.
FOR
BRACKEN INDUSTRIAL PARK

M.W. CUDE & ASSOCIATES, INC.
CONSULTING ENGINEERS
P.O. Box 16411 San Antonio, Texas

218

DRAWN BY : TOM C.
DATE : JANUARY 15, 1985
CHECKED BY : SHEP LONG
JOB NO. : 0472-00-51

REVISIONS

DATE	DESCRIPTION

SHEET 1

BRUNING 4D-107 58053