#486

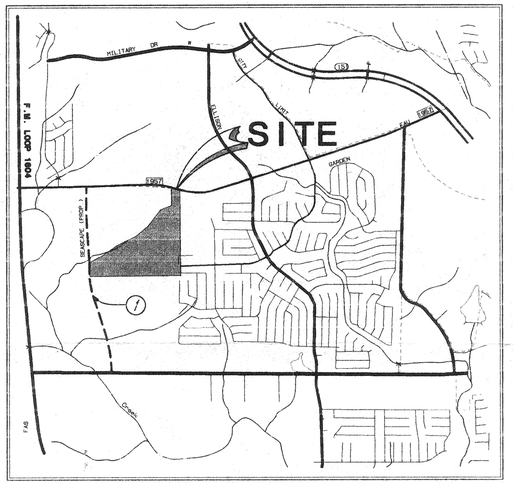

LOCATION MAP

THIS PROJECT DOES NOT INCLUDE A 100 YEAR FLOOD PLAIN PER F.E.M.A. PANEL 480035, 0310B, DATED 10-16-84.

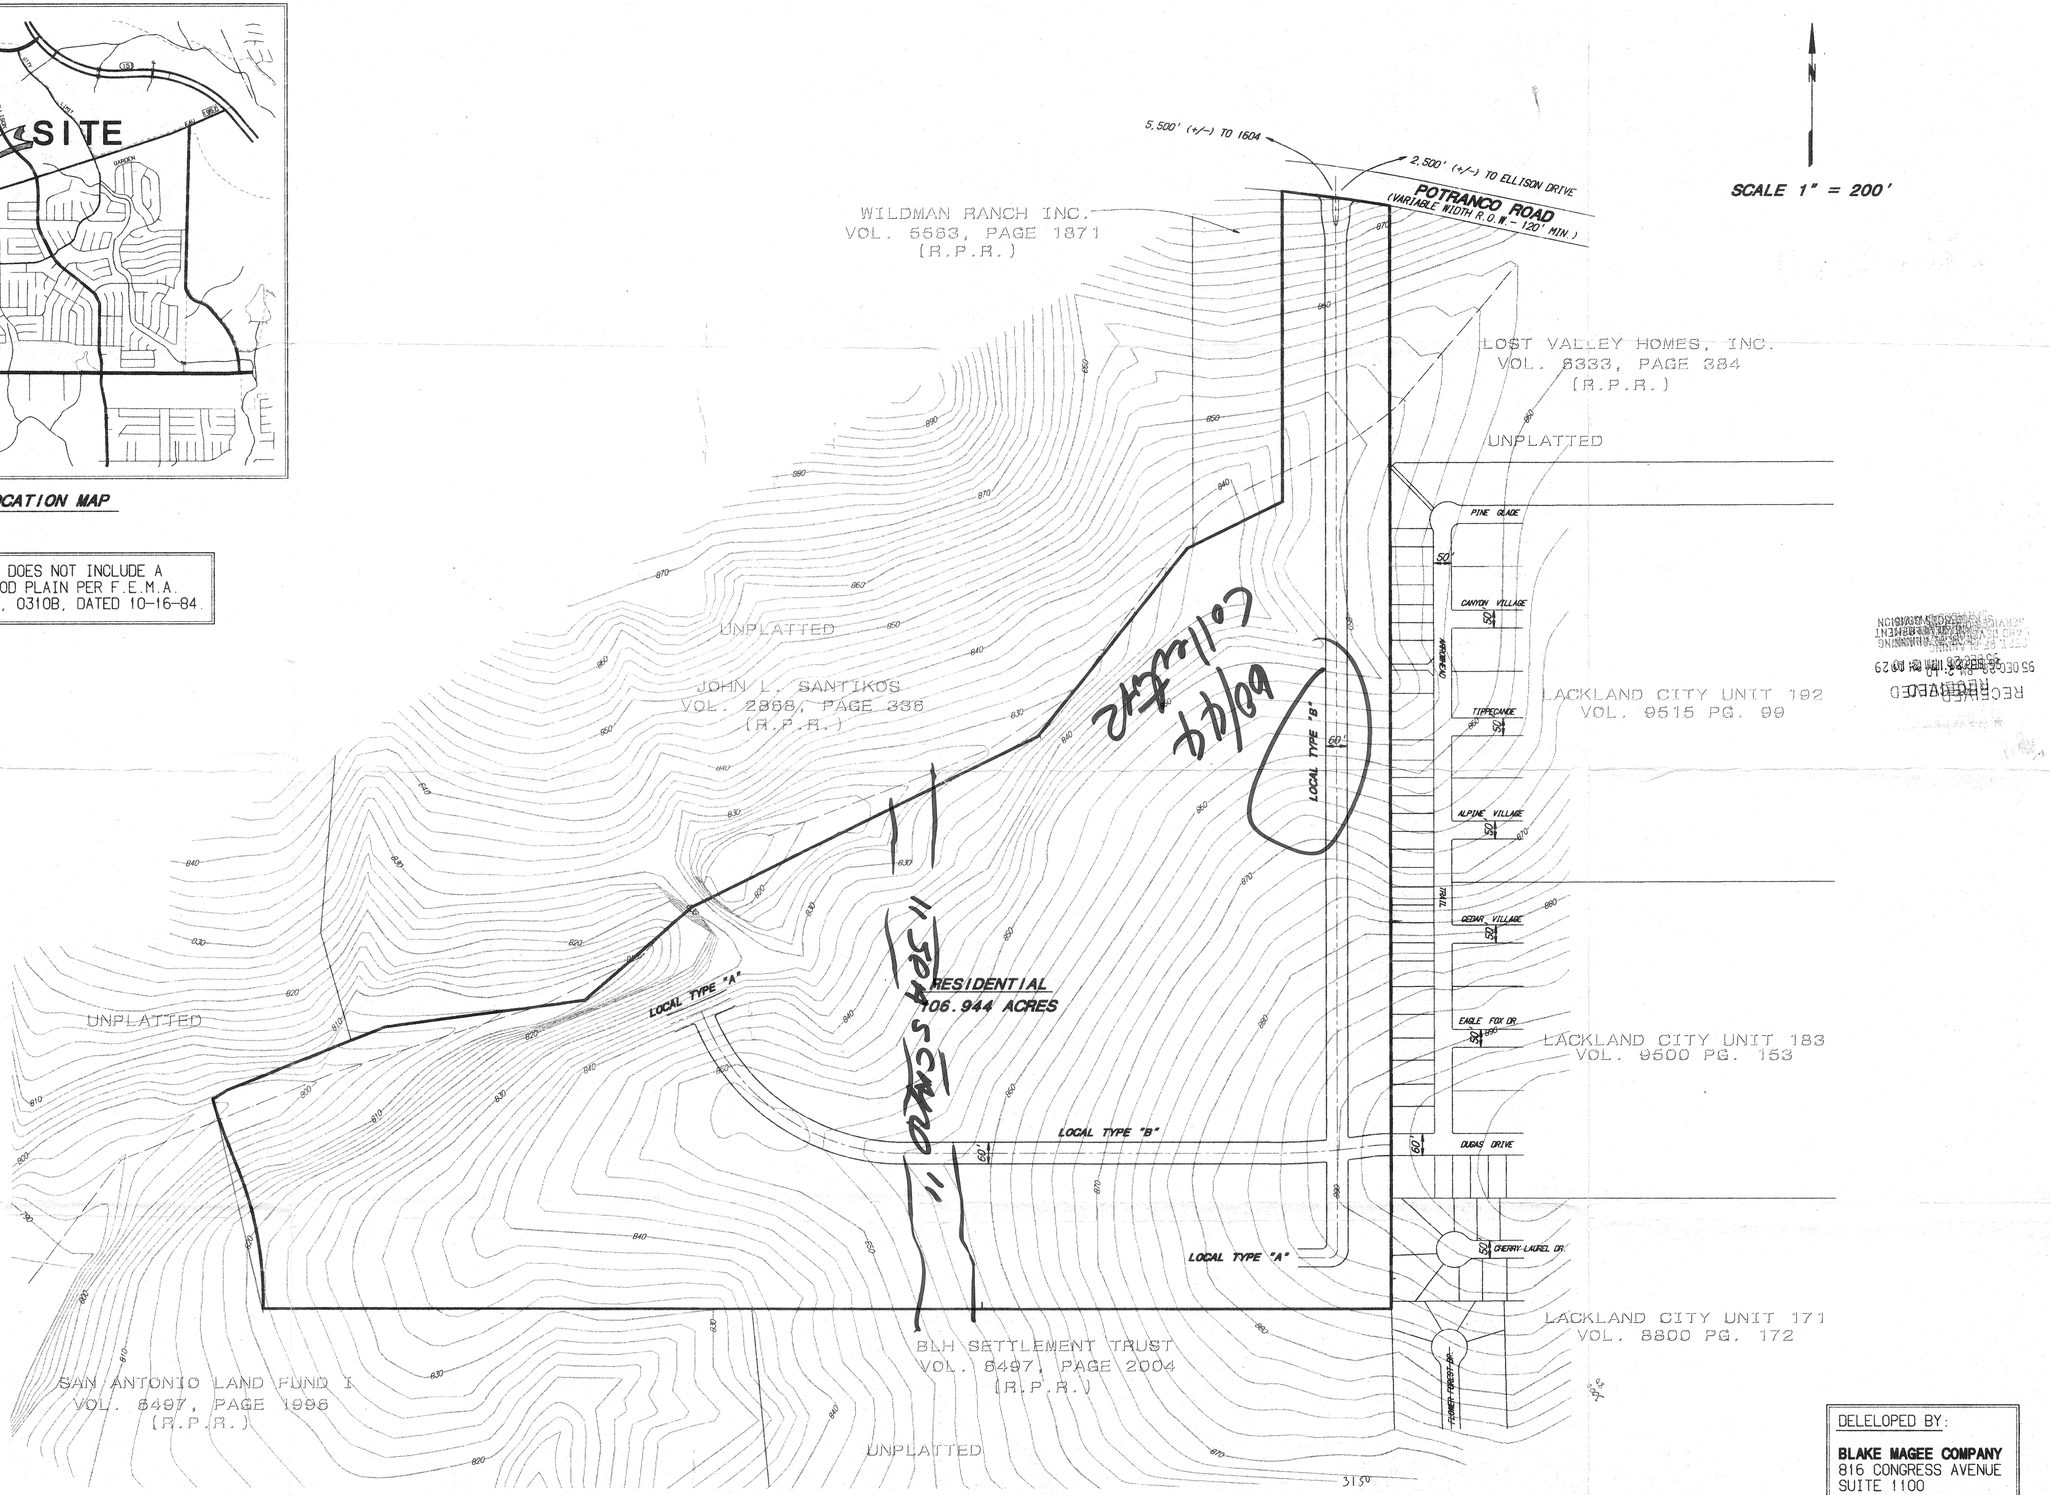

DELELOPED BY:

BLAKE MAGEE COMPANY
816 CONGRESS AVENUE
SUITE 1100
AUSTIN, TEXAS 78701

No.	Date	REVISIONS	App.

/bcc/projects/magee/potranco/ poadp jde 17 Oct 1995

BROWN ENGINEERING CO.
ENGINEERING CONSULTANTS
1000 CENTRAL PARKWAY N., S-100
SAN ANTONIO, TEXAS 78232
PHONE (210) 494-5511

DWN: JDE APP: JB
JOB NO. 256-001-00 DATE: 10/17/95

BLAKE MAGEE COMPANY
CARACOL CREEK SUBDIVISION
P.O.A.D.P.

SHEET NO. 1 OF 1

#486