D
151

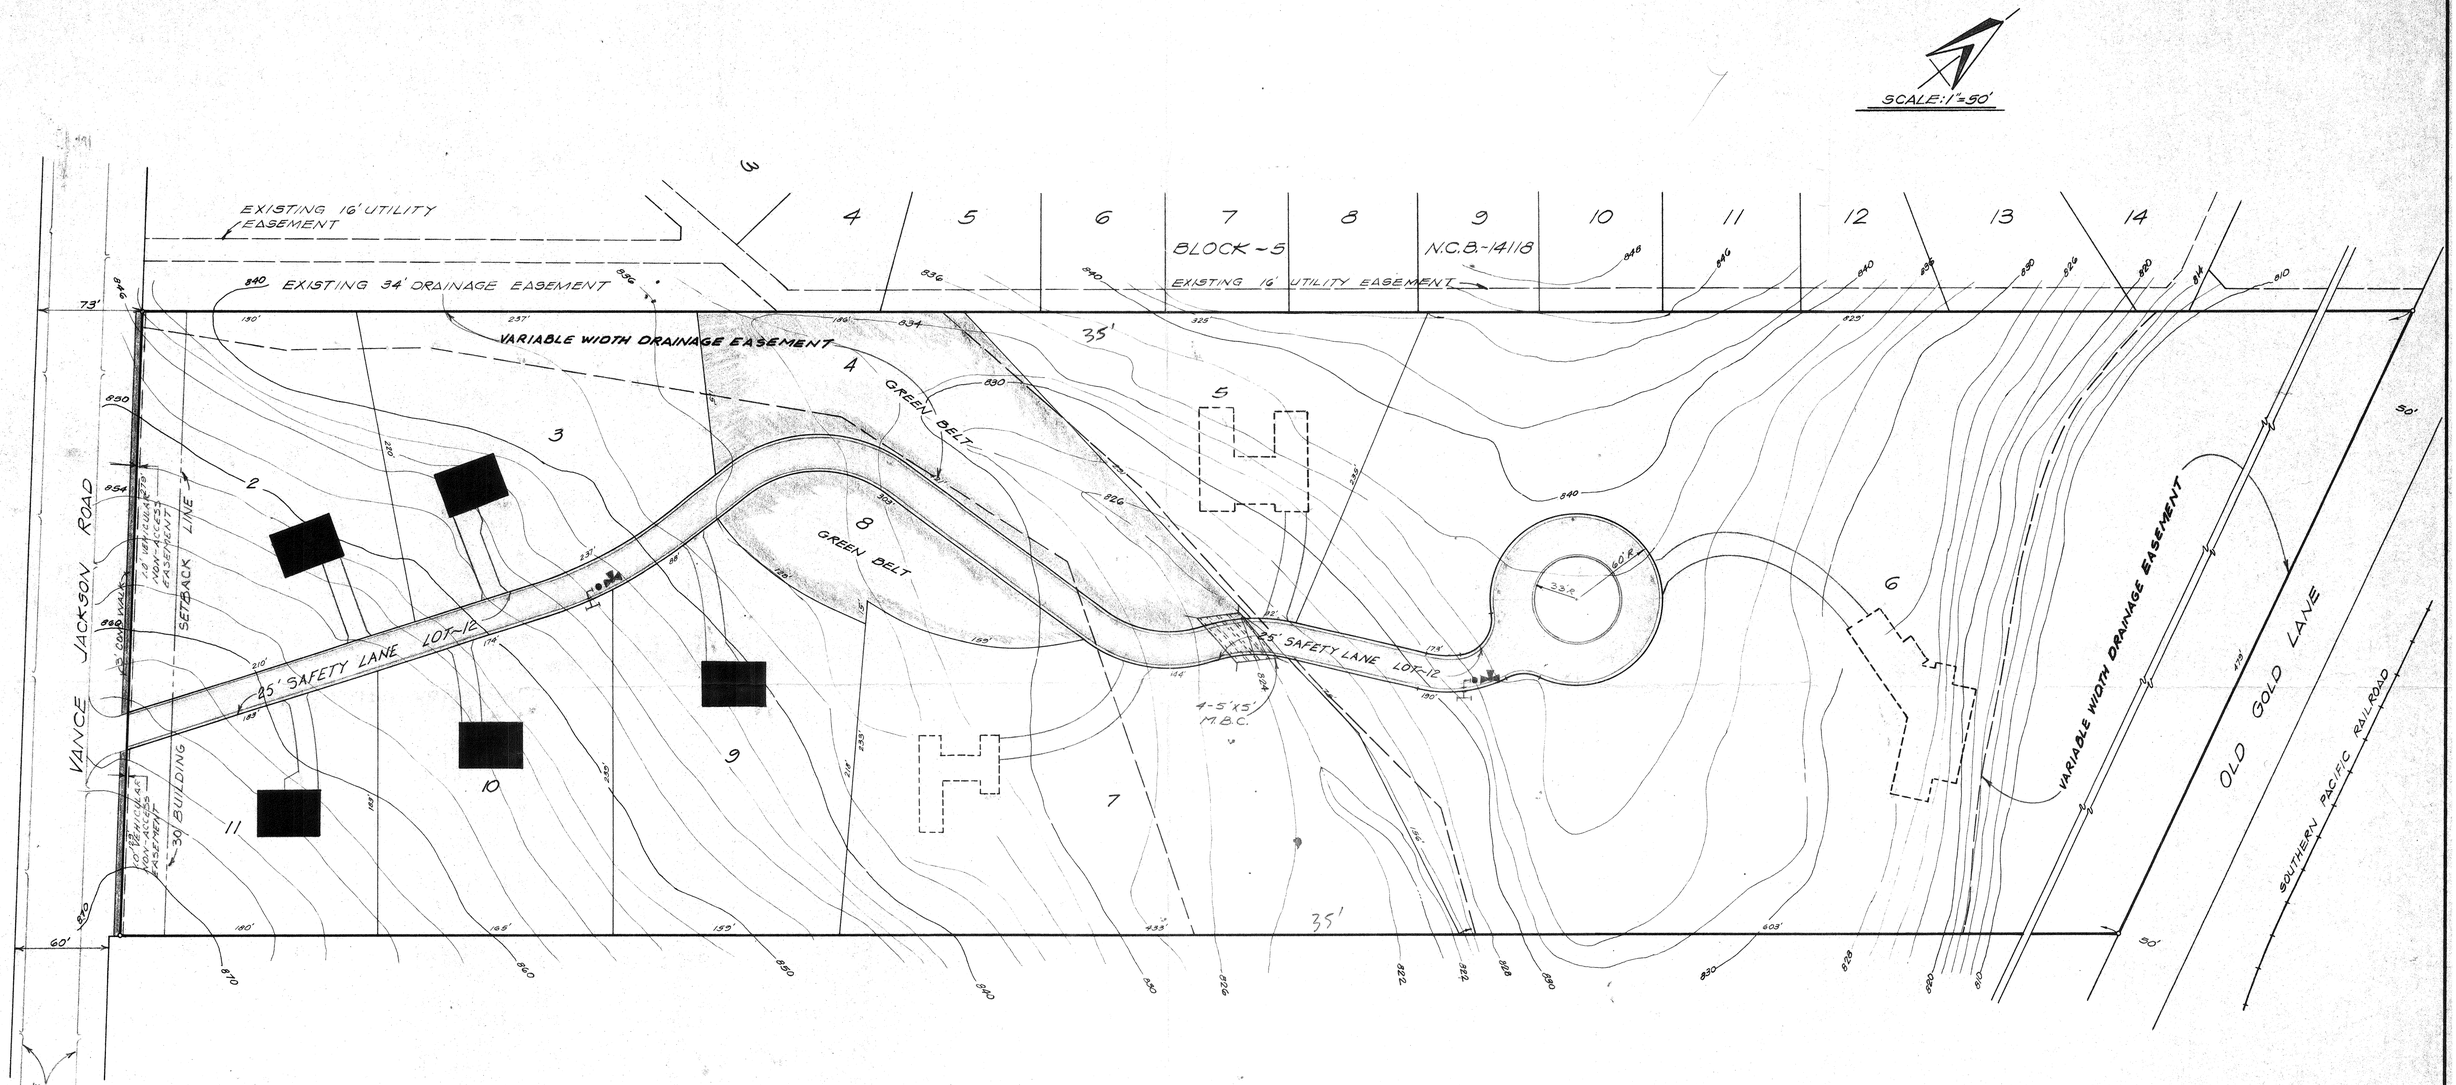

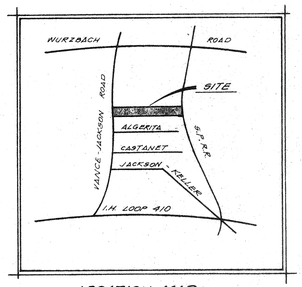

LOCATION MAP

PROPOSED RESIDENCE

EXISTING RESIDENCE

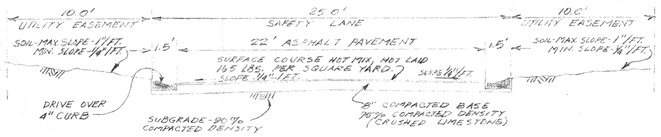

TYPICAL STREET SECTION

REVISIONS		
NO.	DATE	BY
1	OCT. 2, 1979 CHANGE LOT NUMBERS	S.H.

BOWERS SUBDIVISION, UNIT ~ 2

FINAL P.U.D. PLAN

STATE OF TEXAS — WM. BENNON VICKREY — 20291 — REGISTERED PROFESSIONAL ENGINEER

VICKREY & ASSOCIATES, Inc.
CONSULTING ENGINEERS
7324 BLANCO ROAD SUITE 100 • SAN ANTONIO, TEXAS 78216 • 512-340-3271

DATE: 6/4/79
PROJECT NO. 1643.02
DRAWN BY: G.H.D.
SCALE: 1" = 50'
SHEET 1 OF 1

57