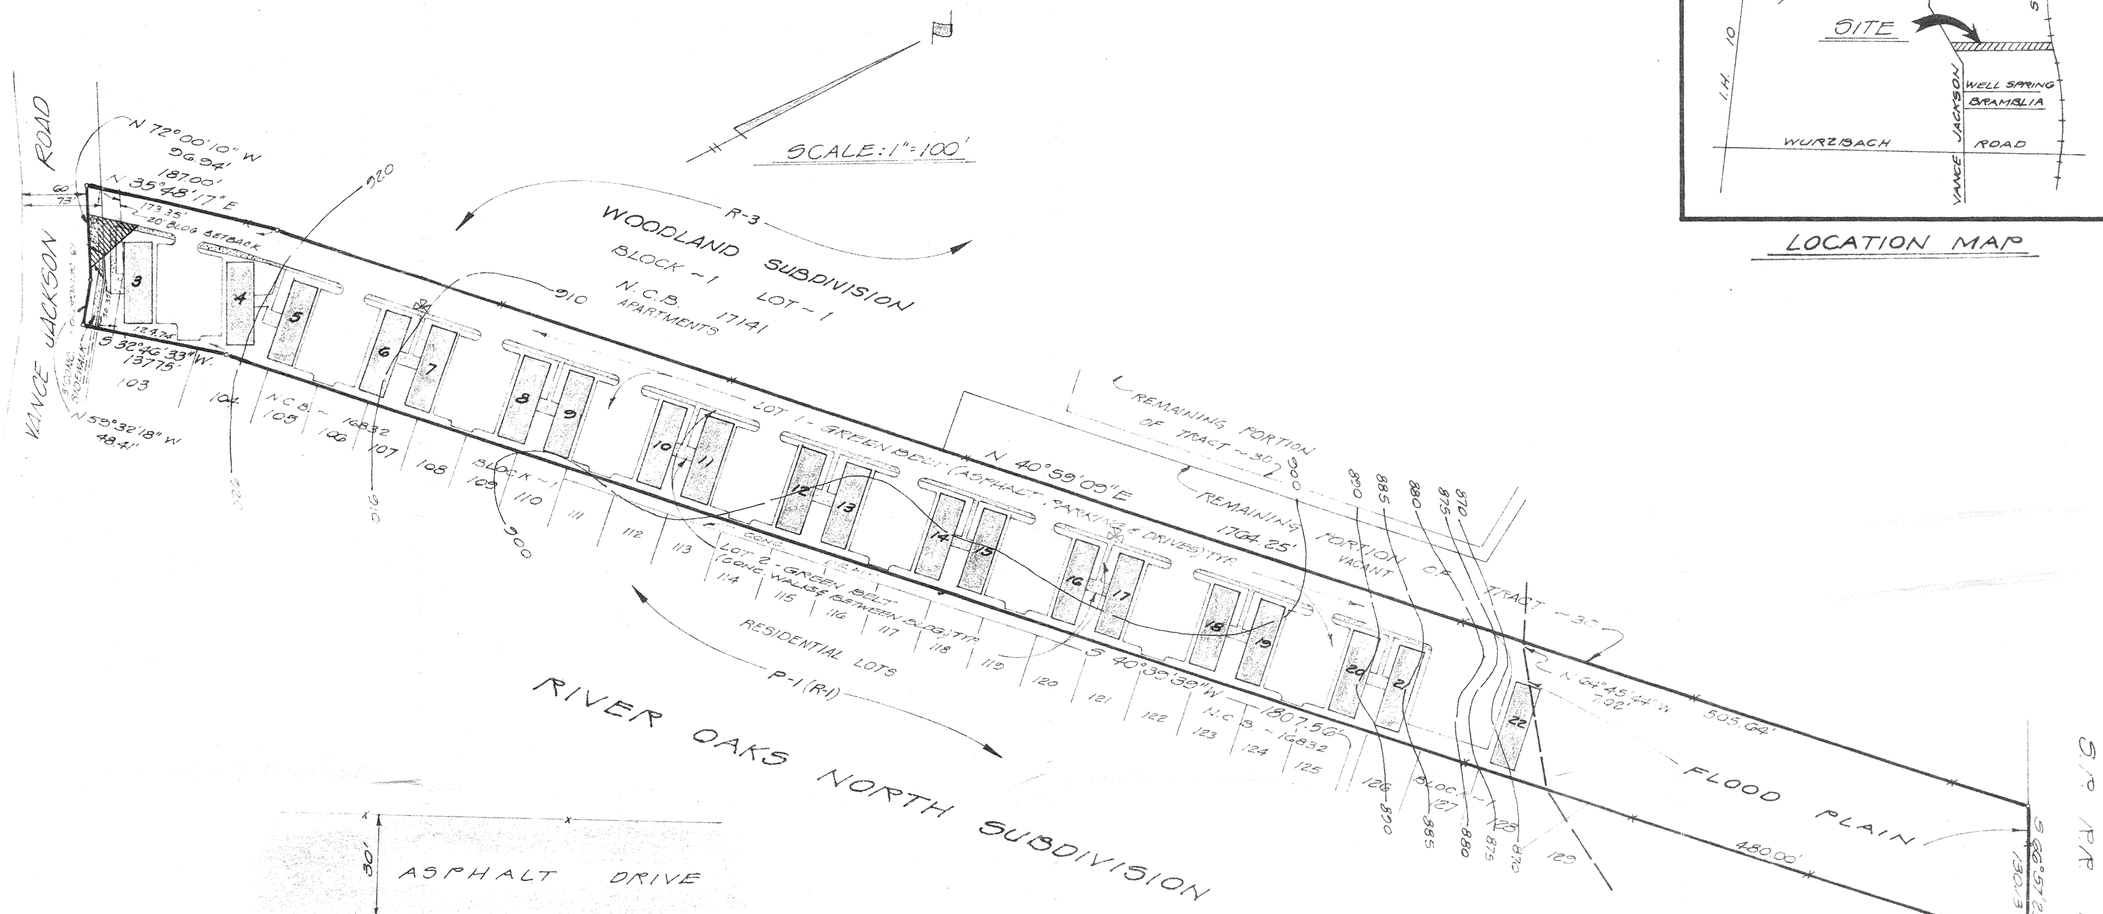

LOCATION MAP

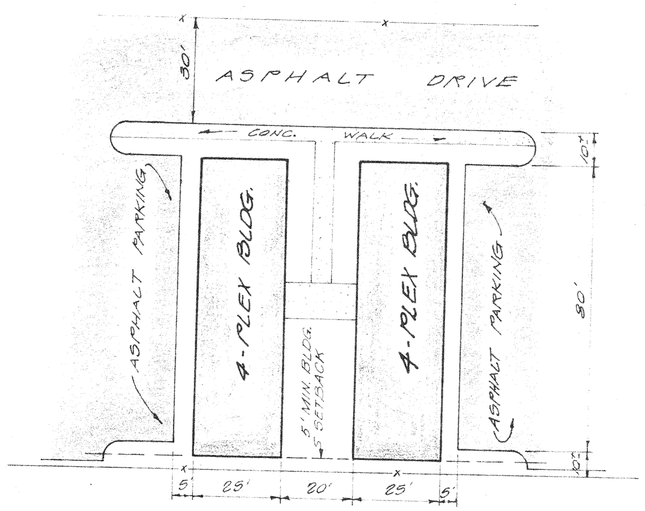

TYPICAL 4-PLEX DETAIL

SCALE 1" = 30'

LEGEND

⊗ INDICATES A FIRE HYDRANT

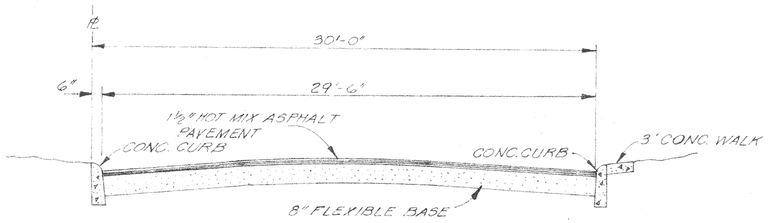

TYPICAL STREET SECTION

RECEIVED
NOV 18 1982
ENGINEERING

JOB NO. 1965-04-17
DATE OCT. 1982
DRAWN NOV.
SHEET 1 OF 1

VANCE JACKSON 4-PLEX.

PRELIMINARY P.U.D. PLAN

PAPE-DAWSON ENGINEERS
CIVIL & ENVIRONMENTAL
SAN ANTONIO, TEXAS 78217
9310 BROADWAY
512-824-9494

REVISIONS:
11-8-82 M.F.
11-9-82 L.D.

117