SITE PLAN

PROPOSED RESIDENCE

FRONT BUILDING SETBACK OF EACH FRONT LOADING GARAGE UNIT SHALL BE AT LEAST 20' FROM THE PROPERTY LINE.

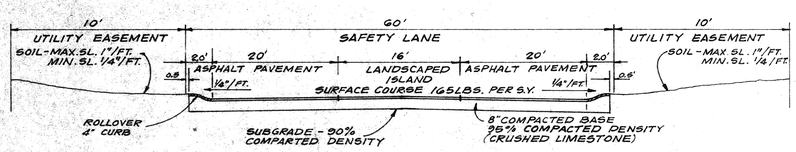

TYPICAL STREET SECTION "A"
N.T.S.

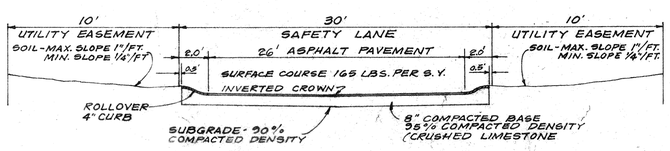

TYPICAL STREET SECTION "B"
N.T.S.

APPROVED
PLANNED UNIT DEVELOPMENT
Planning Commission
City of San Antonio
Date: 7/20/83 Chairman:

REVISIONS		
NO.	DATE	BY

FINAL PLAN FOR THE RETREAT RESIDENTIAL TOWNHOMES #124

STATE OF TEXAS — WM. KENNON VICKREY — 20291 — REGISTERED PROFESSIONAL ENGINEER

VICKREY & ASSOCIATES, Inc.
7334 BLANCO ROAD SUITE 109 • SAN ANTONIO, TEXAS 78216 • 512 349-3271

DATE: FEB. 11, 1983
PROJECT NO. 0698-10-11
DRAWN BY: D.A.G.
SCALE: 1" = 50'
SHEET 1 OF 1