K&E 10 7155 MC 659•

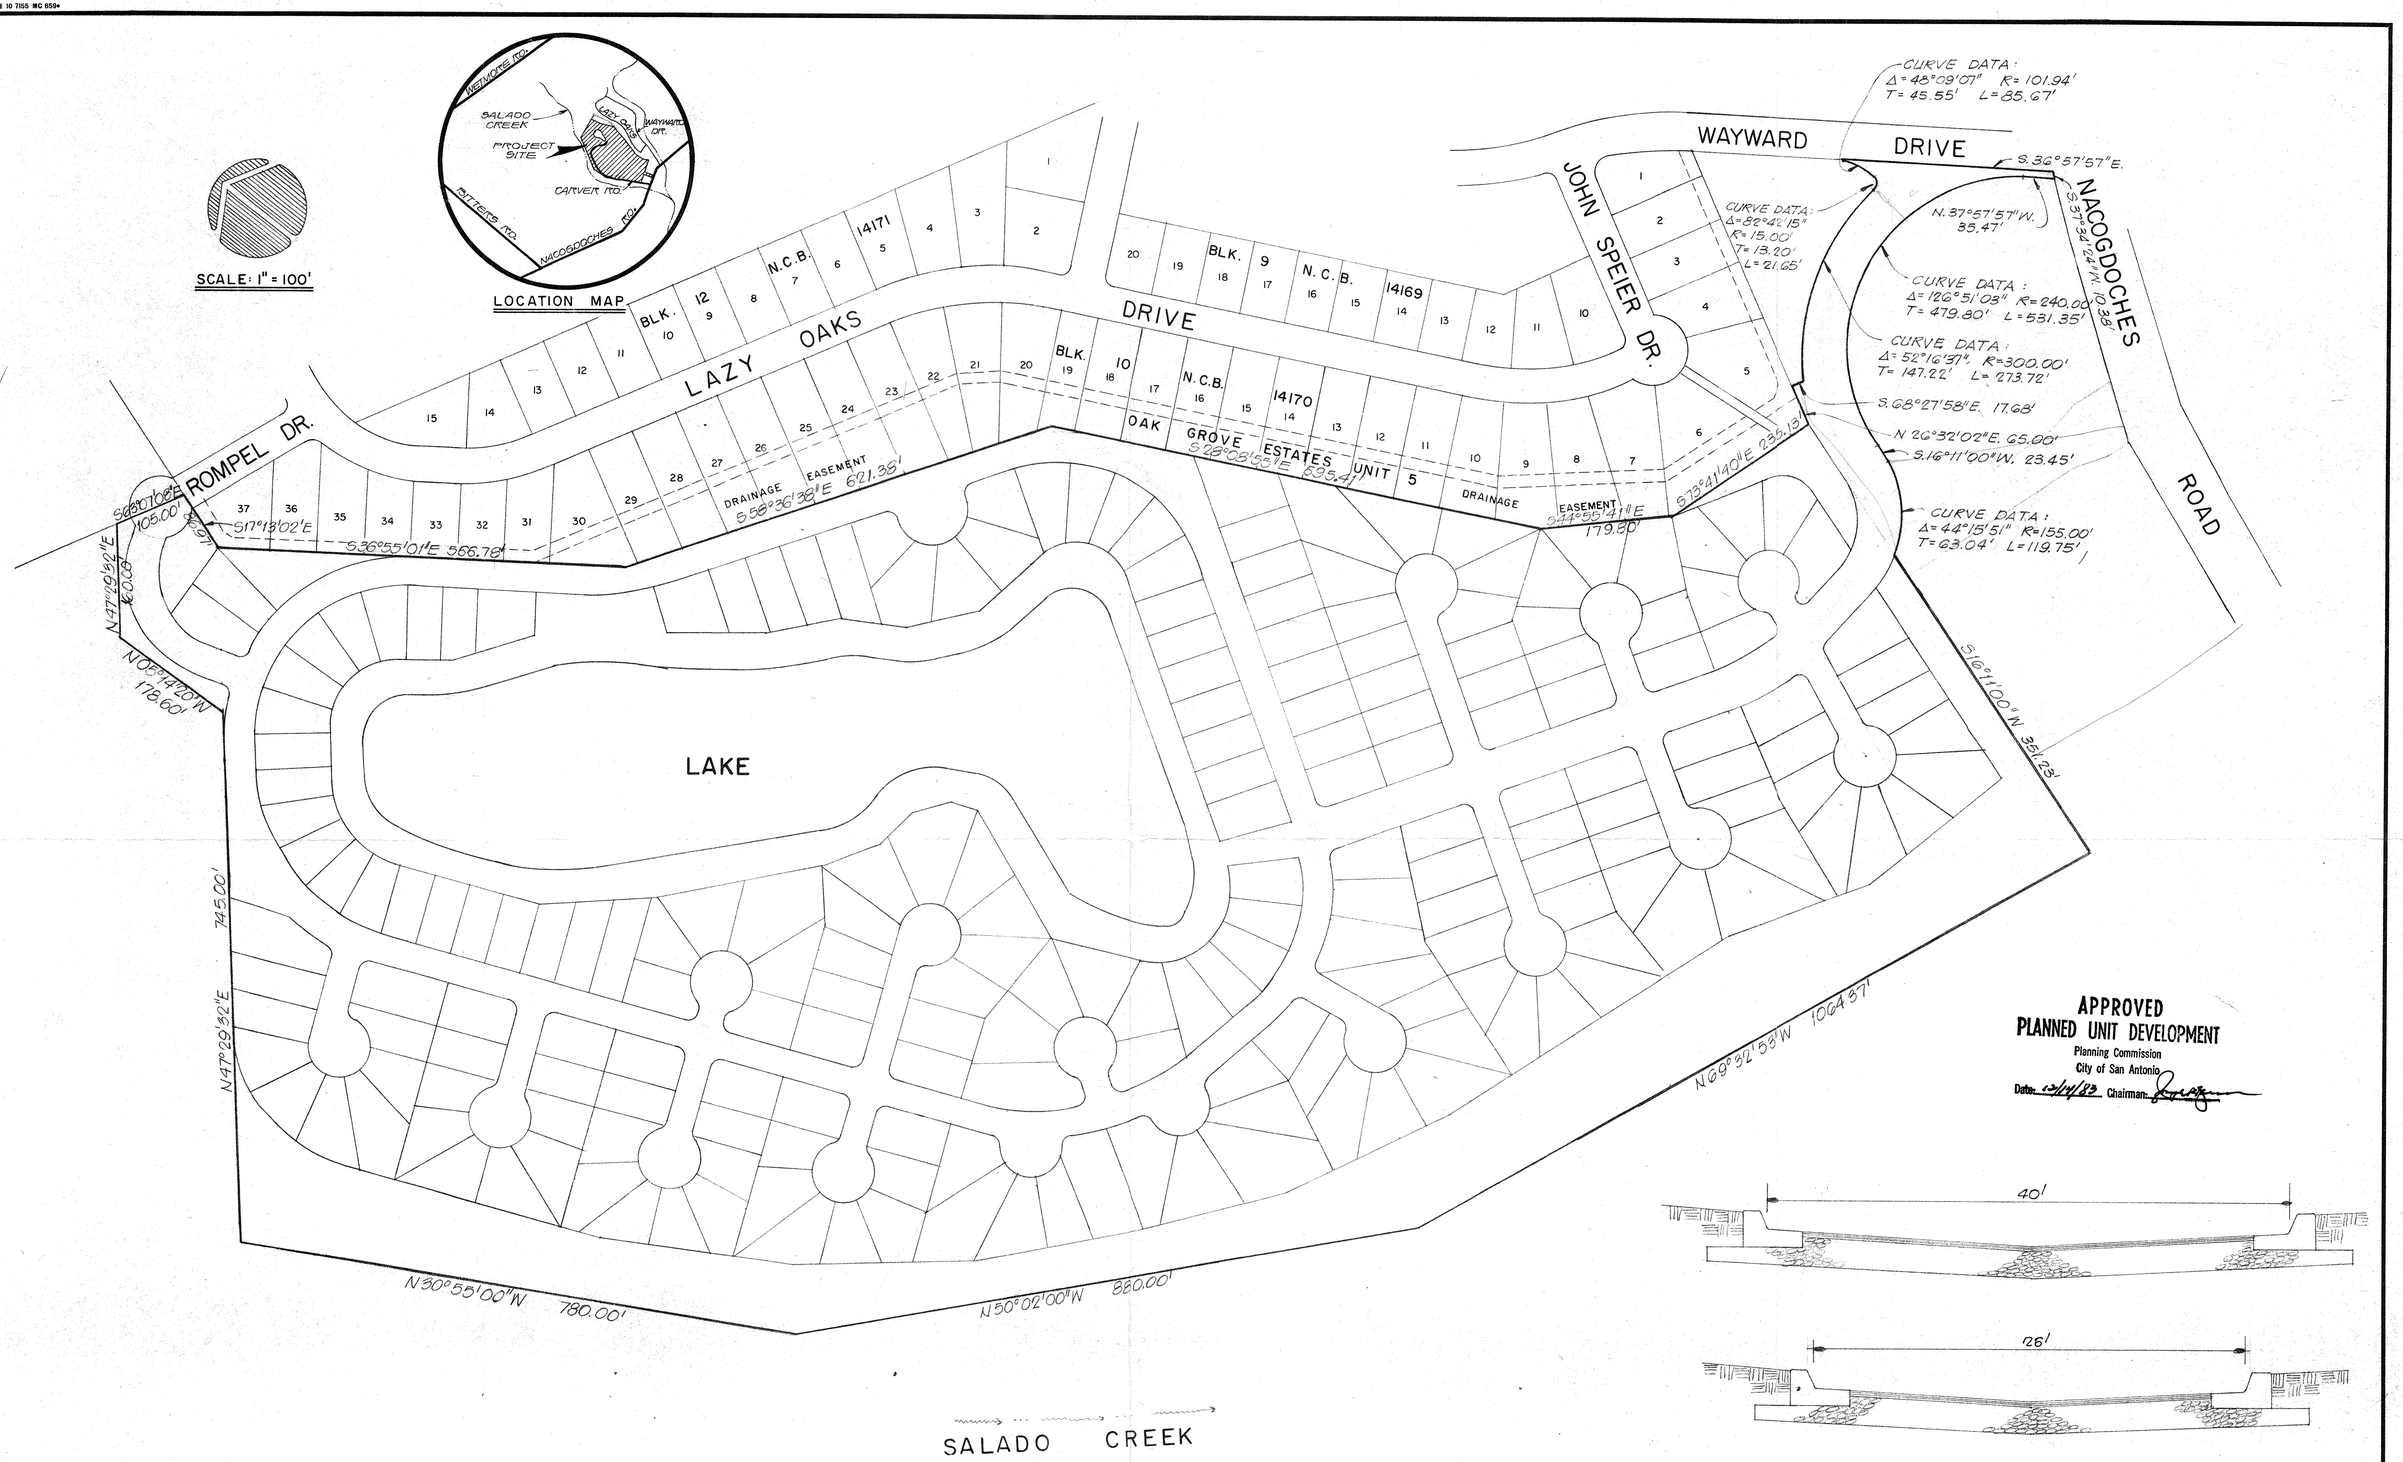

REVISIONS					
DATE	BY	SCALE: 1" = 100'	D. R. FRAZOR & ASSOCIATES, INC.	FINAL PLAN	SHEET 1 OF 1
20 OCT 88	D. PENA	DESIGNED BY: D.R.F.	CONSULTING ENGINEERS	TOWNE LAKE SUBDIVISION	DATE: MAY, 1983
		DRAWN BY: E.R.G.	SAN ANTONIO TEXAS	PLANNED UNIT DEVELOPMENT	PROJECT NO. 83-016
		CHECKED BY: D R F		SAN ANTONIO, TEXAS	

130