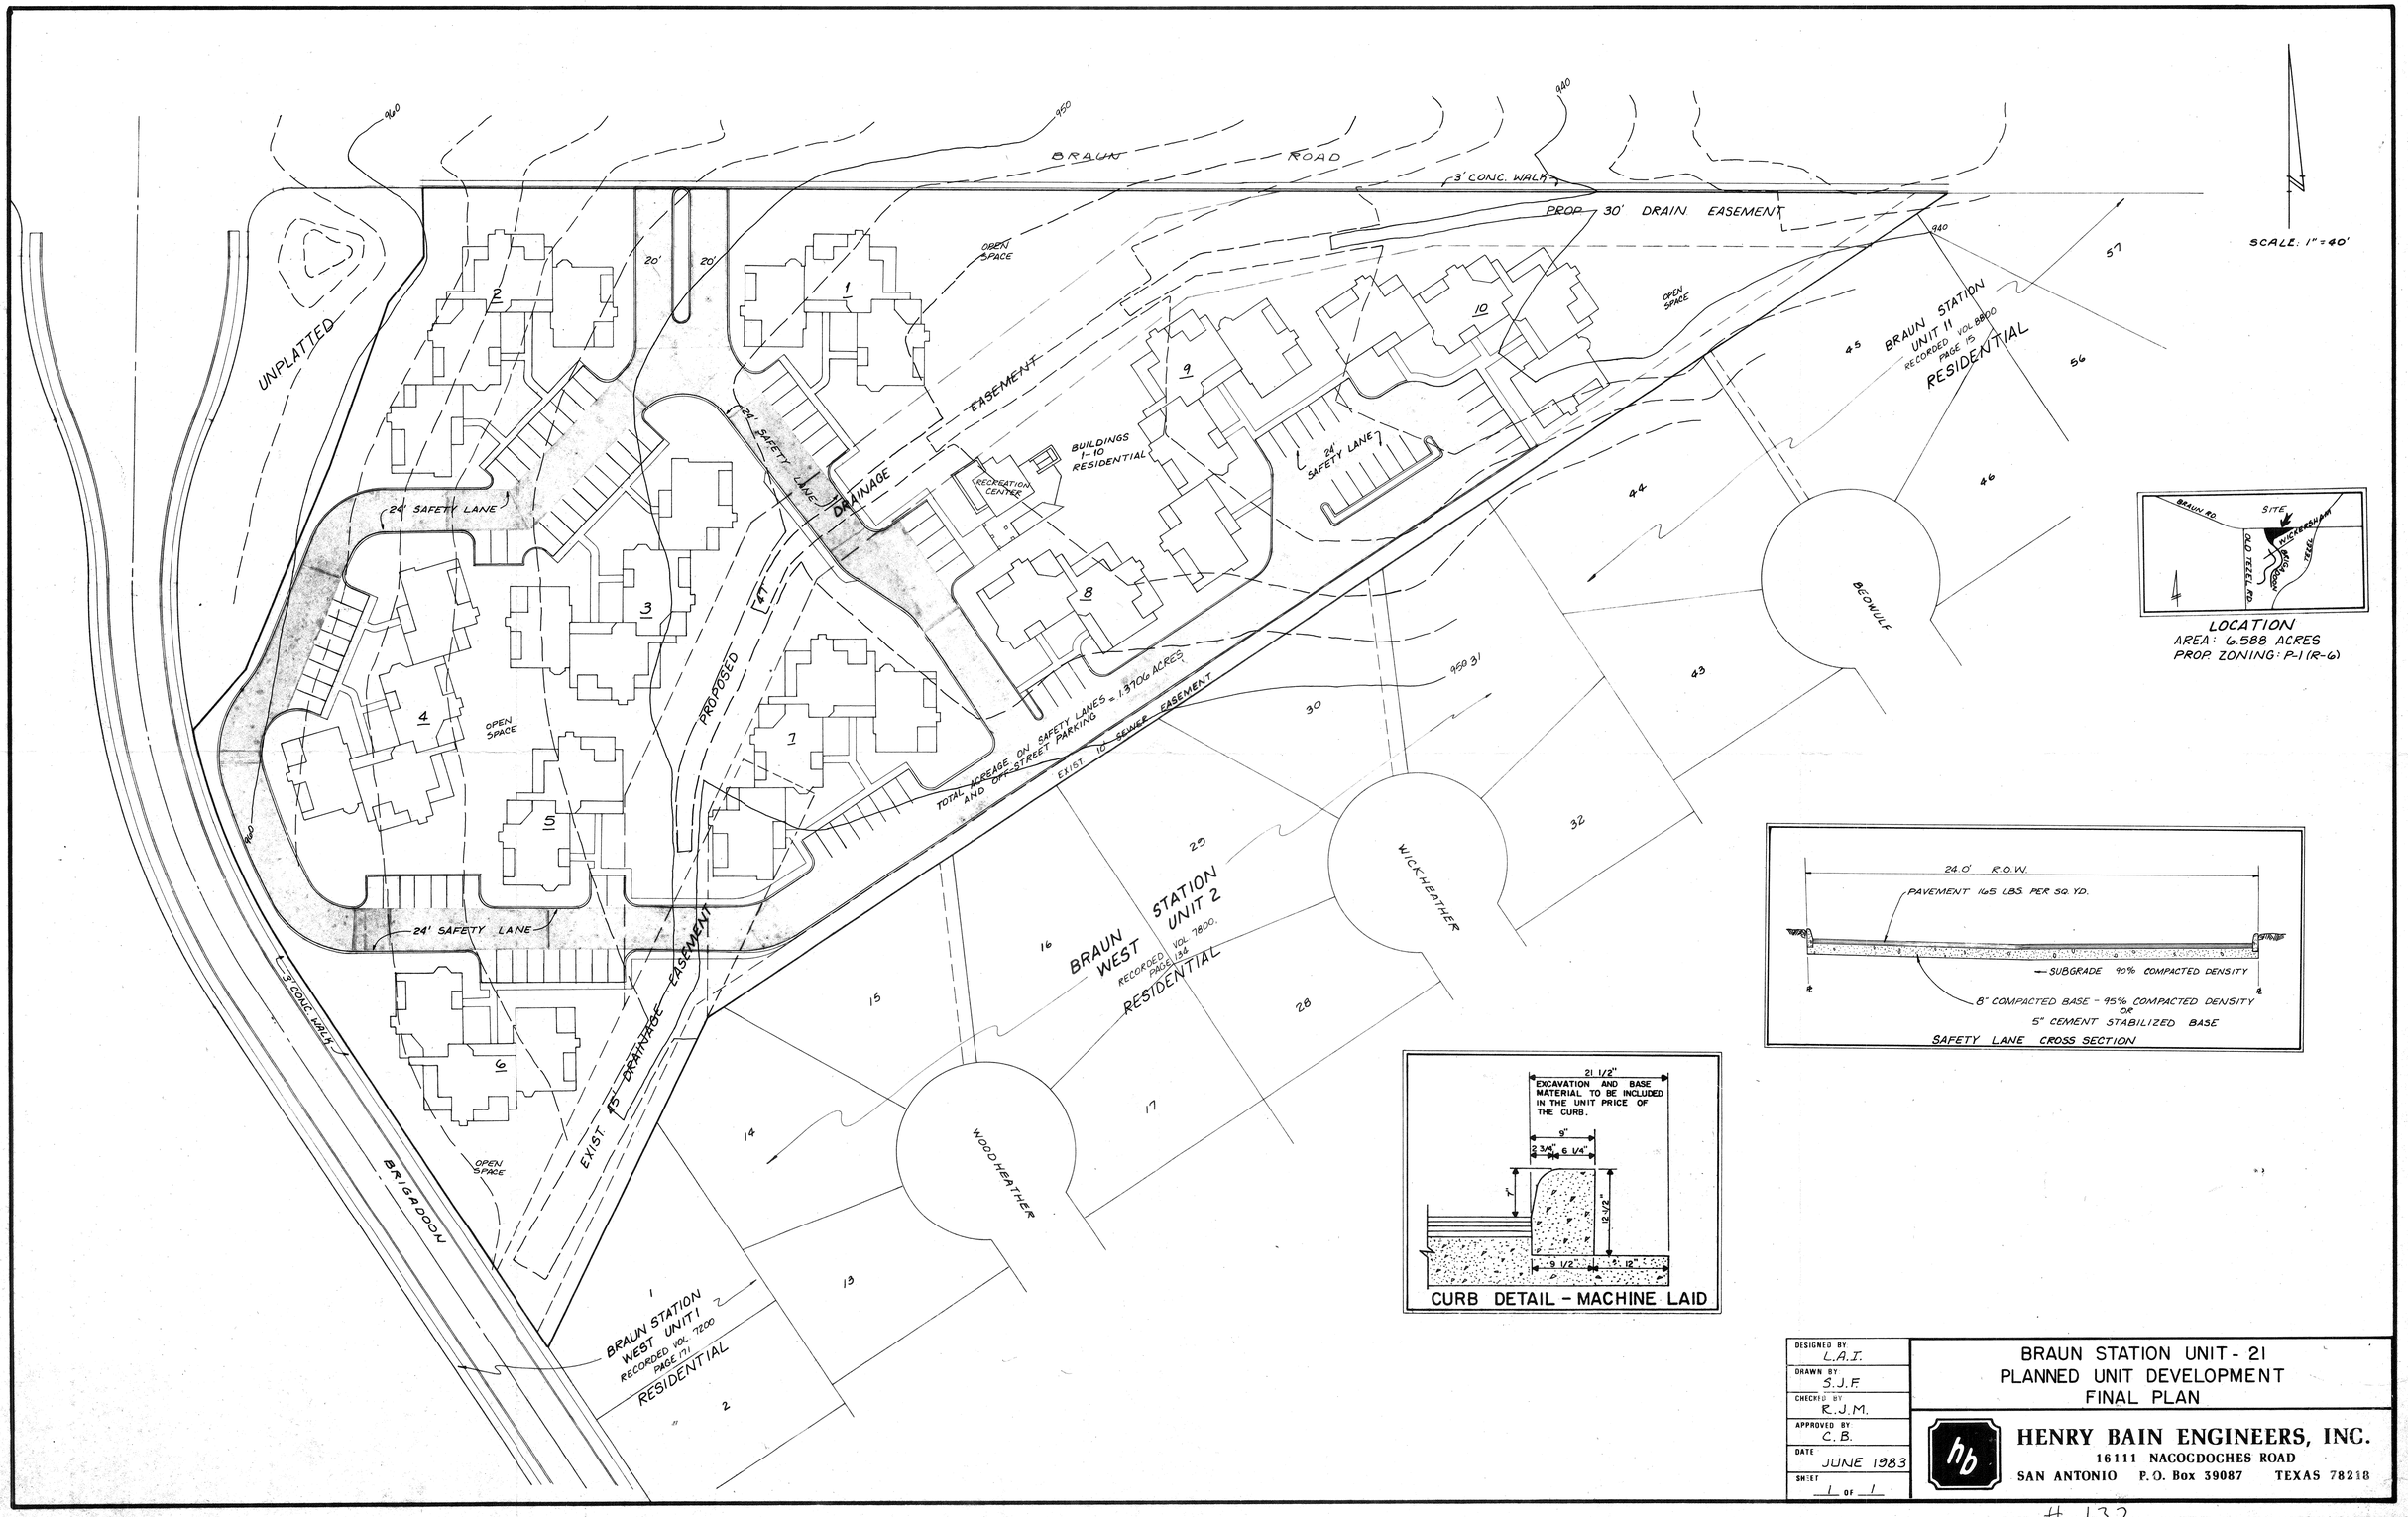

DESIGNED BY	L.A.I.
DRAWN BY	S.J.F.
CHECKED BY	R.J.M.
APPROVED BY	C.B.
DATE	JUNE 1983
SHEET	1 OF 1

BRAUN STATION UNIT - 21
PLANNED UNIT DEVELOPMENT
FINAL PLAN

HENRY BAIN ENGINEERS, INC.
16111 NACOGDOCHES ROAD
SAN ANTONIO P.O. Box 39087 TEXAS 78218

132