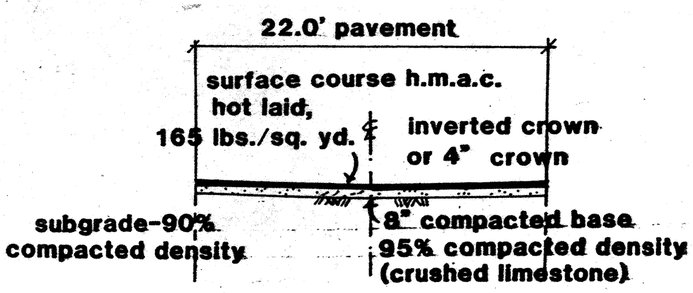

TYPICAL DRIVE SECTION

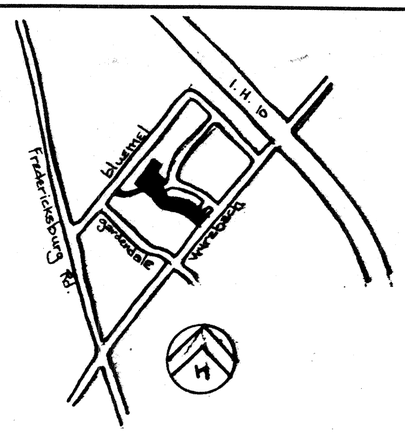

LOCATION MAP

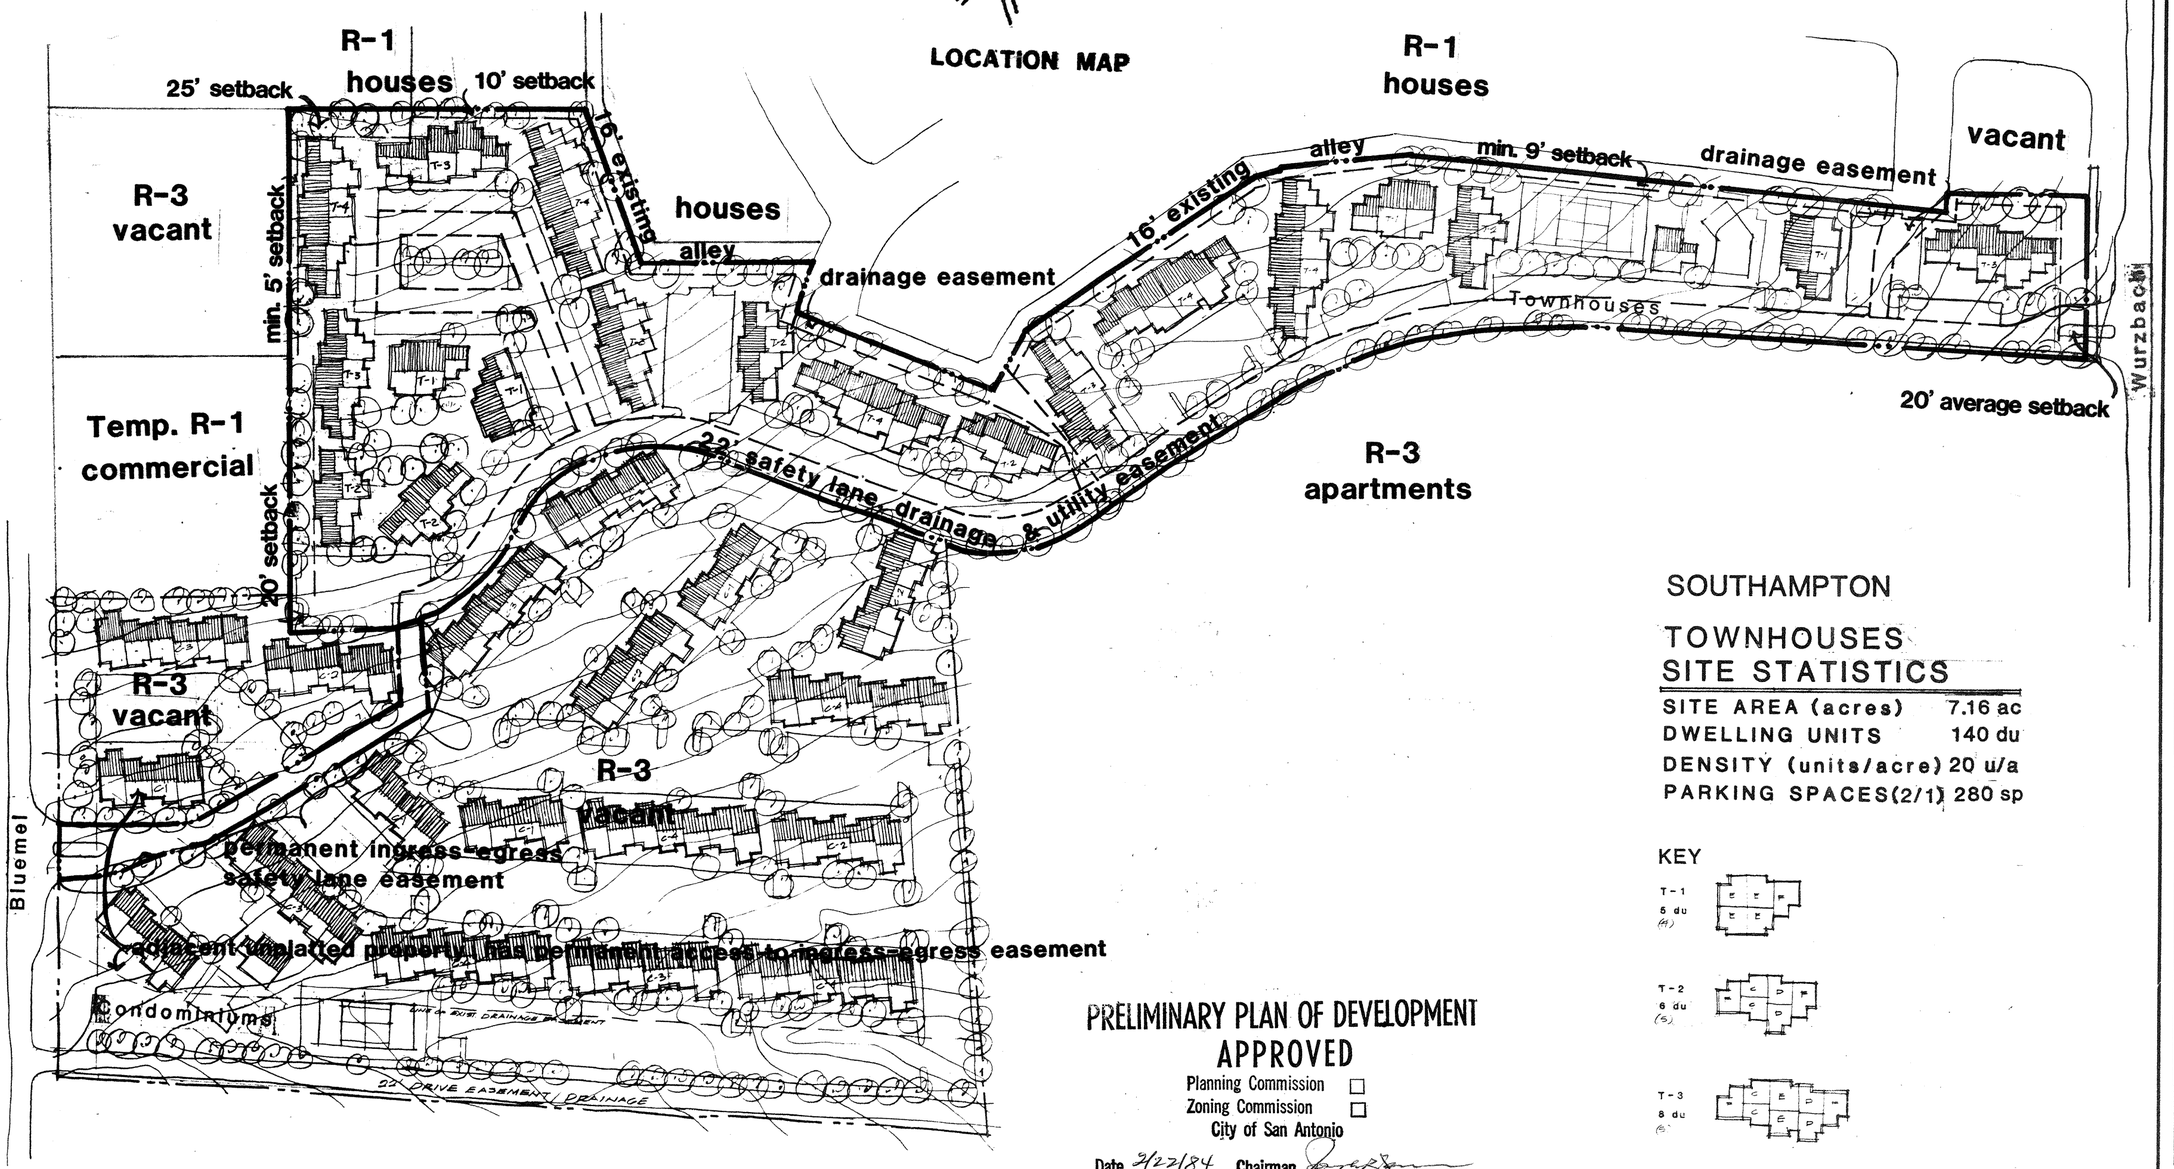

Concept Site Plan

sc. 1":100"

PRELIMINARY PLAN OF DEVELOPMENT
APPROVED
Planning Commission ☐
Zoning Commission ☐
City of San Antonio
Date 3/27/84 Chairman

SOUTHAMPTON

TOWNHOUSES
SITE STATISTICS

SITE AREA (acres)	7.16 ac
DWELLING UNITS	140 du
DENSITY (units/acre)	20 u/a
PARKING SPACES(2/1)	280 sp

KEY

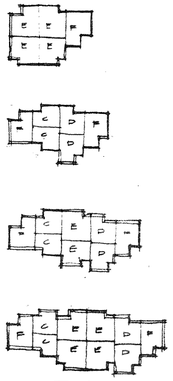

Preliminary P.U.D. Plan #141

THE MARTIN ORGANIZATION
Richard E. Martin A.I.A. & Associates • Martin Planning Inc.
D/FW West–Suite 500 • 4001 Airport Freeway • Bedford, Texas 76021
ARCHITECTS AND LAND PLANNERS

NO	REVISIONS	DATE

DRAWN BY: DATE: 19 June 83

Southampton at the Gatsby