157

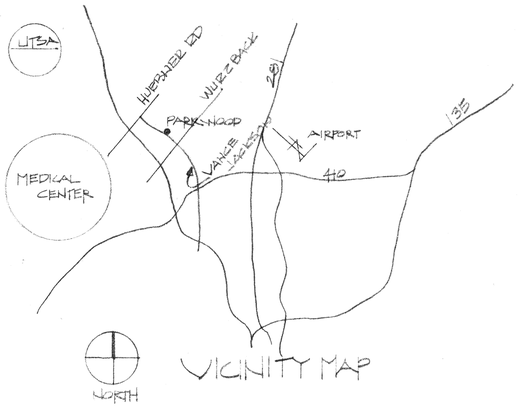

VICINITY MAP

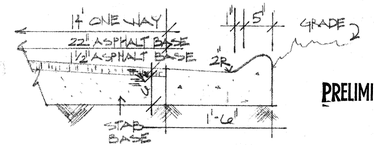

CURB & PAVEMT. DET.

PRELIMINARY PLAN OF DEVELOPMENT APPROVED
Planning Commission
Zoning Commission
City of San Antonio
Date 1-25-84 Chairman

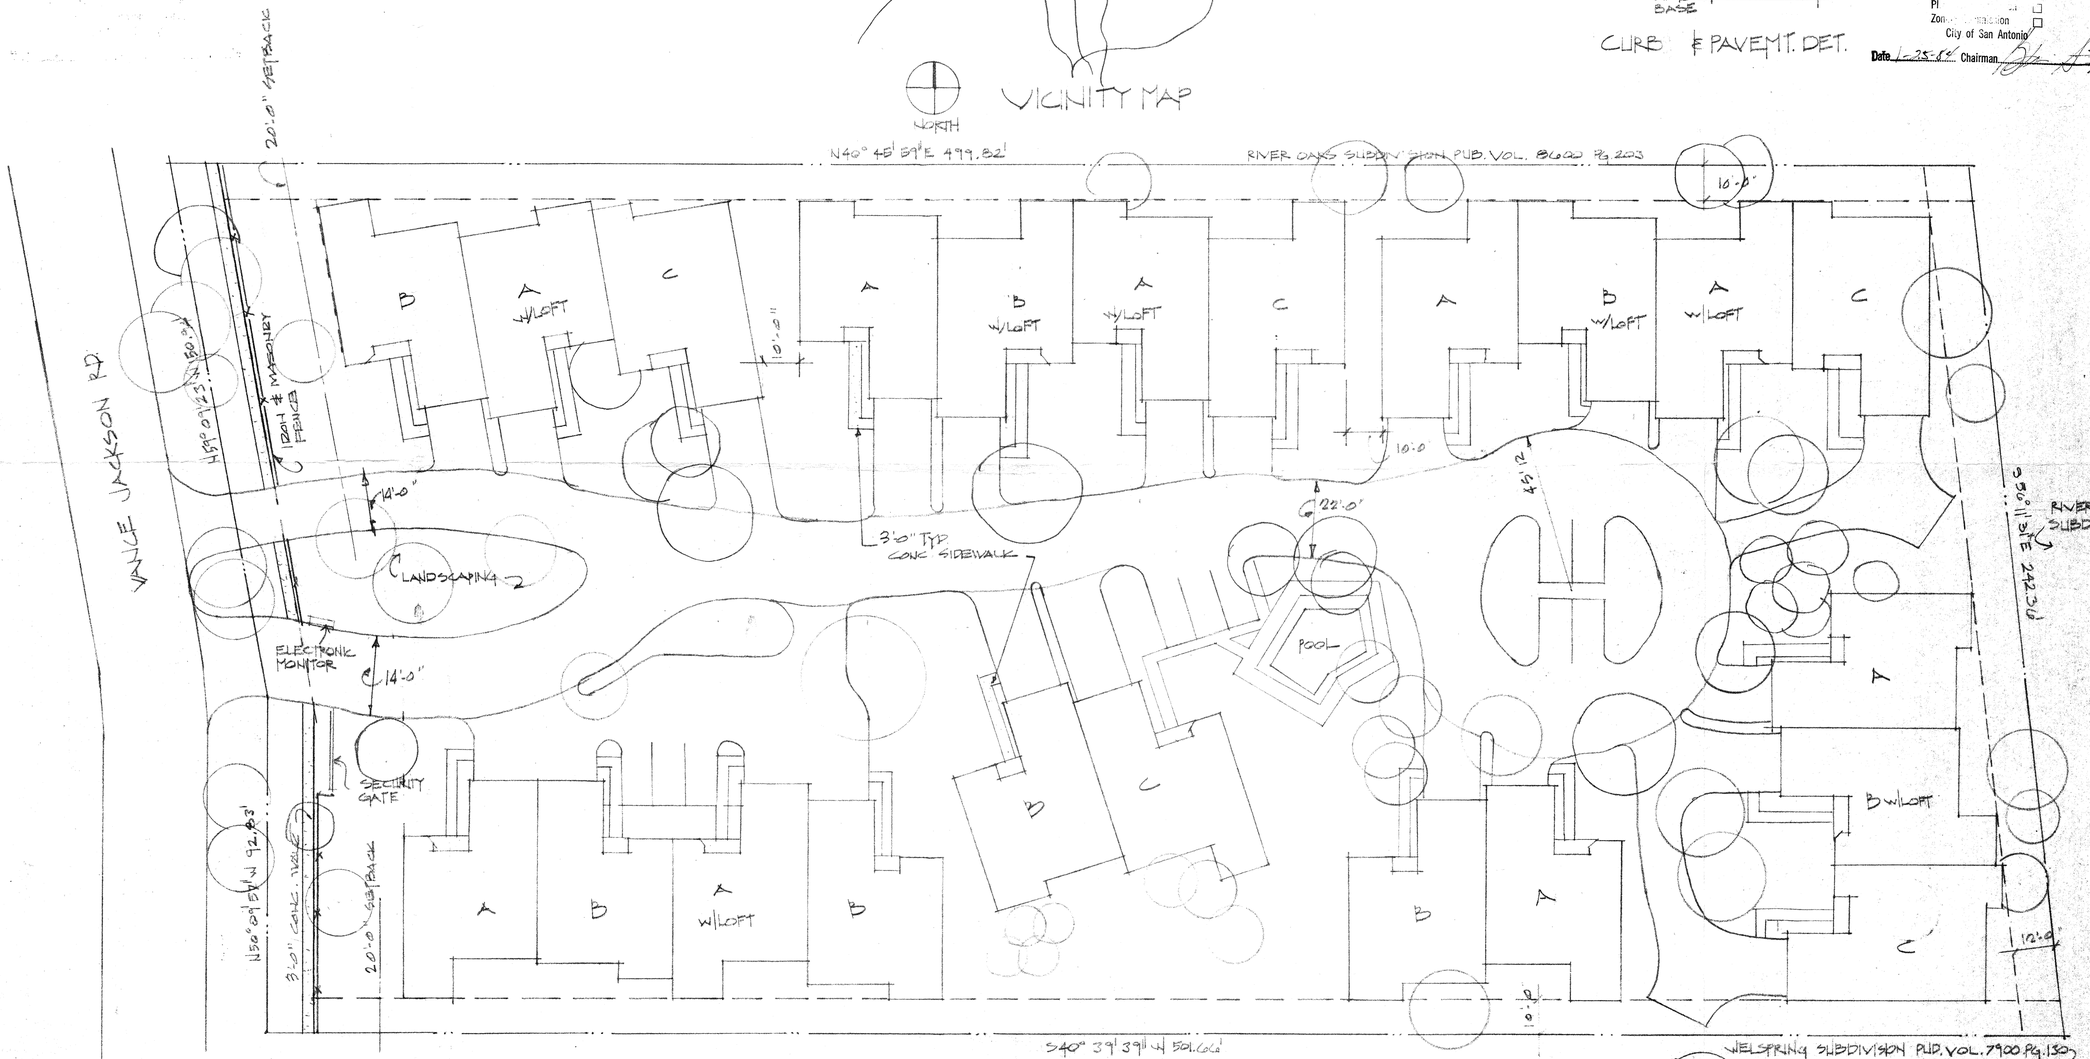

5 EA.	PLAN A W/	5 x 1420 ft²	=	100 ft
8 EA.	PLAN B W/	5 x 1208 ft²		6040 ft
5 EA.	PLAN C W/	5 x 1270 ft²		6350 ft
4 EA.	PLAN A W/ LOFT	4 x 1796 ft²		7184 ft
3 EA.	PLAN B W/ LOFT	3 x 1603 ft²		4809 ft
				31,483 ft

NORTH

SITE PLAN
SC. 1"=20'-0"

LEGAL DESCRIPTION:
SURVEY OF THE REMAINING 2.746 ACRES OF TRACTS 36 & 37, N.C.B. 14736 OUT OF THE A.B. MATHER SUBDIVISION, SAN ANTONIO, BEXAR COUNTY, TX.

PARK WOOD

ROBERT A. PIZZINI
ARCHITECT
SAN ANTONIO, TEXAS

COMM. NO.
DATE: 1/31/84
SHEET NO. 1 OF 1

REGISTERED ARCHITECT STATE OF TEXAS
REGISTR NO. 7272

#157