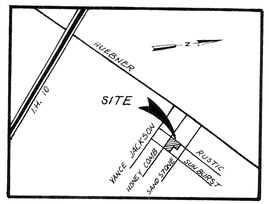

LOCATION MAP

SCALE: 1" = 20'

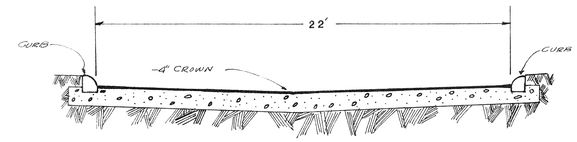

TYPICAL STREET SECTION

(N.T.S.)

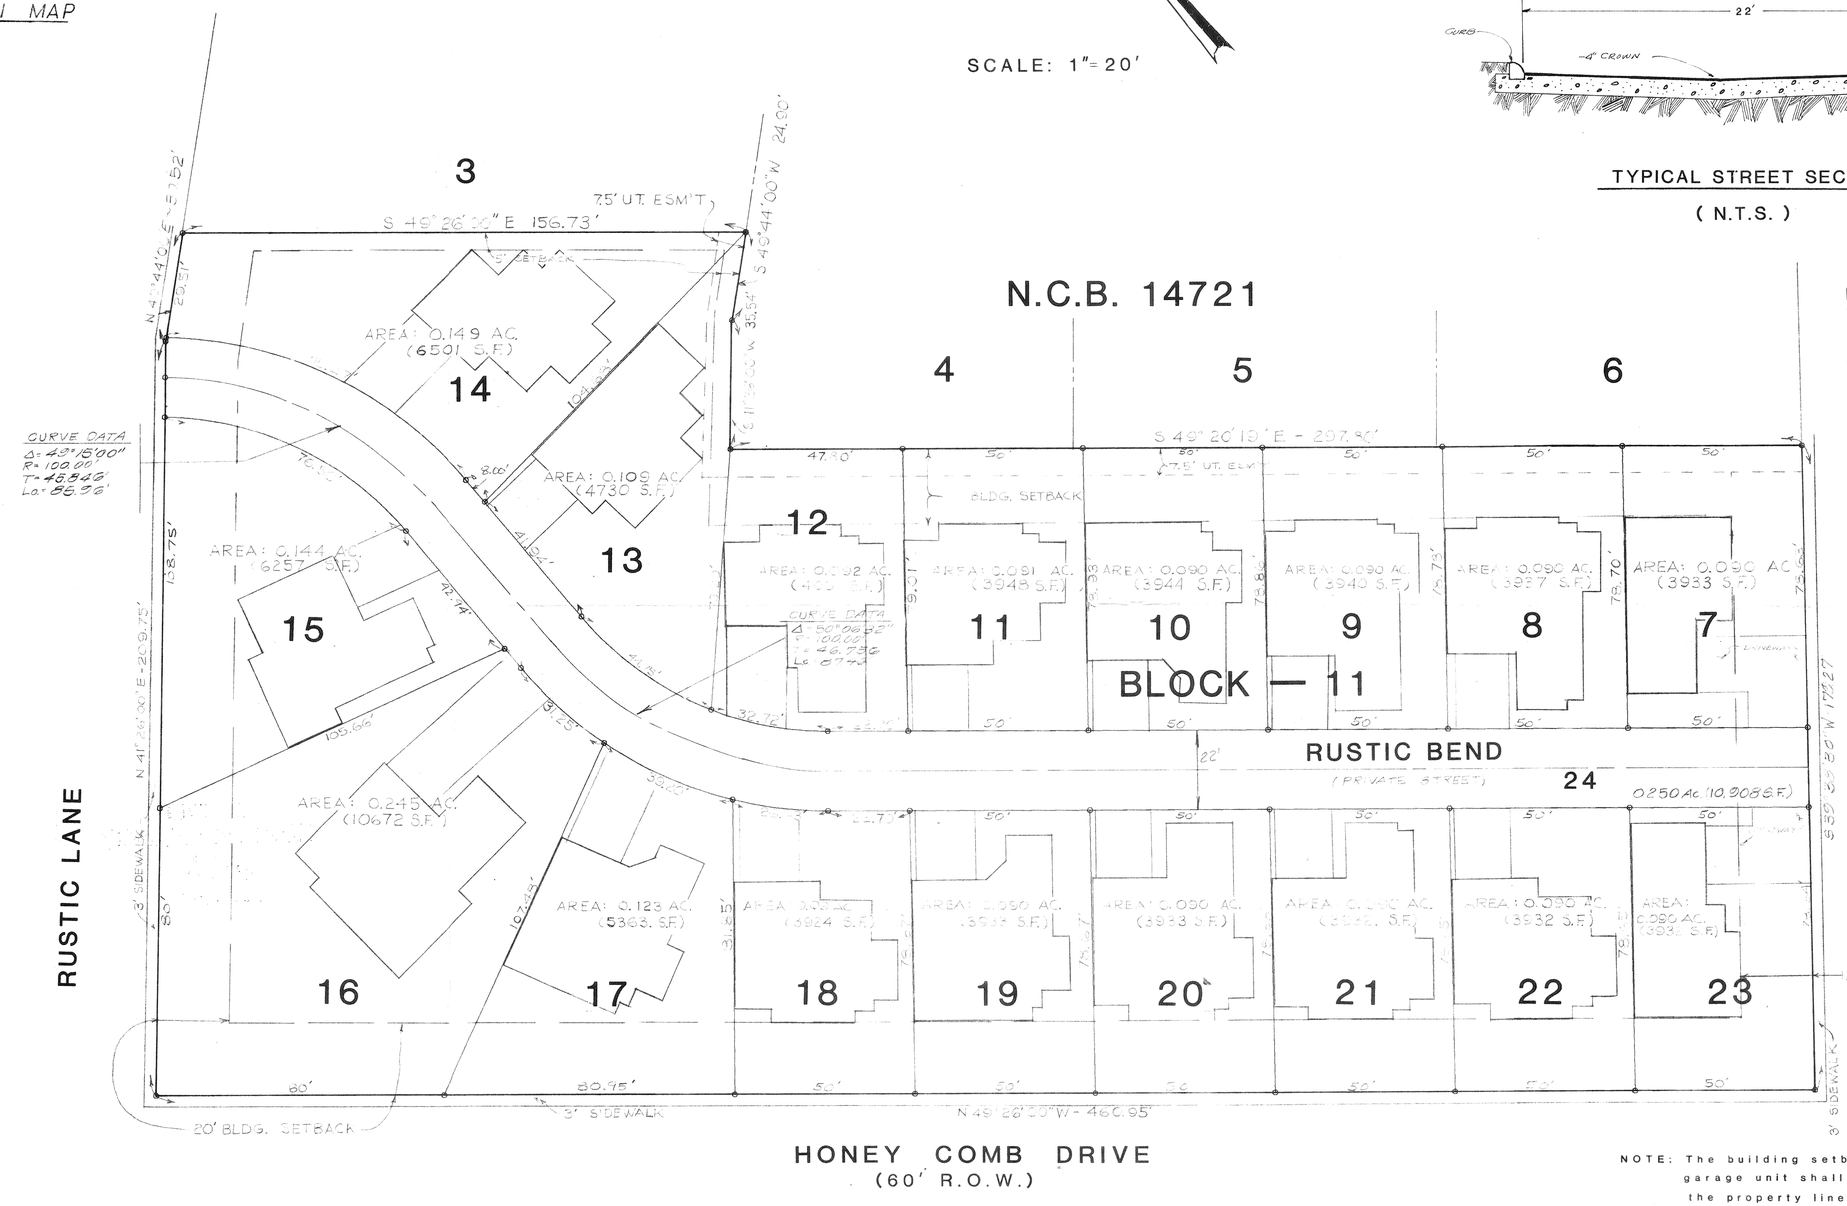

APPROVED
PLANNED UNIT DEVELOPMENT
Planning Commission
City of San Antonio
Date 6/20/84 Chairman

NOTE: The building setback of each front loading garage unit shall be twenty (20) feet from the property line.

DESIGNED BY:
DRAWN BY:
CHECKED BY:
DATE:
JOB NO:
SHEET OF

WOOD LAND PLACE
PLANNED UNIT DEVELOPMENT
FINAL

SMG ALINDO
ENGINEERS & ASSOCIATES
104 E NAKOMA SAN ANTONIO, TX. 78216
512.349-4695

#169