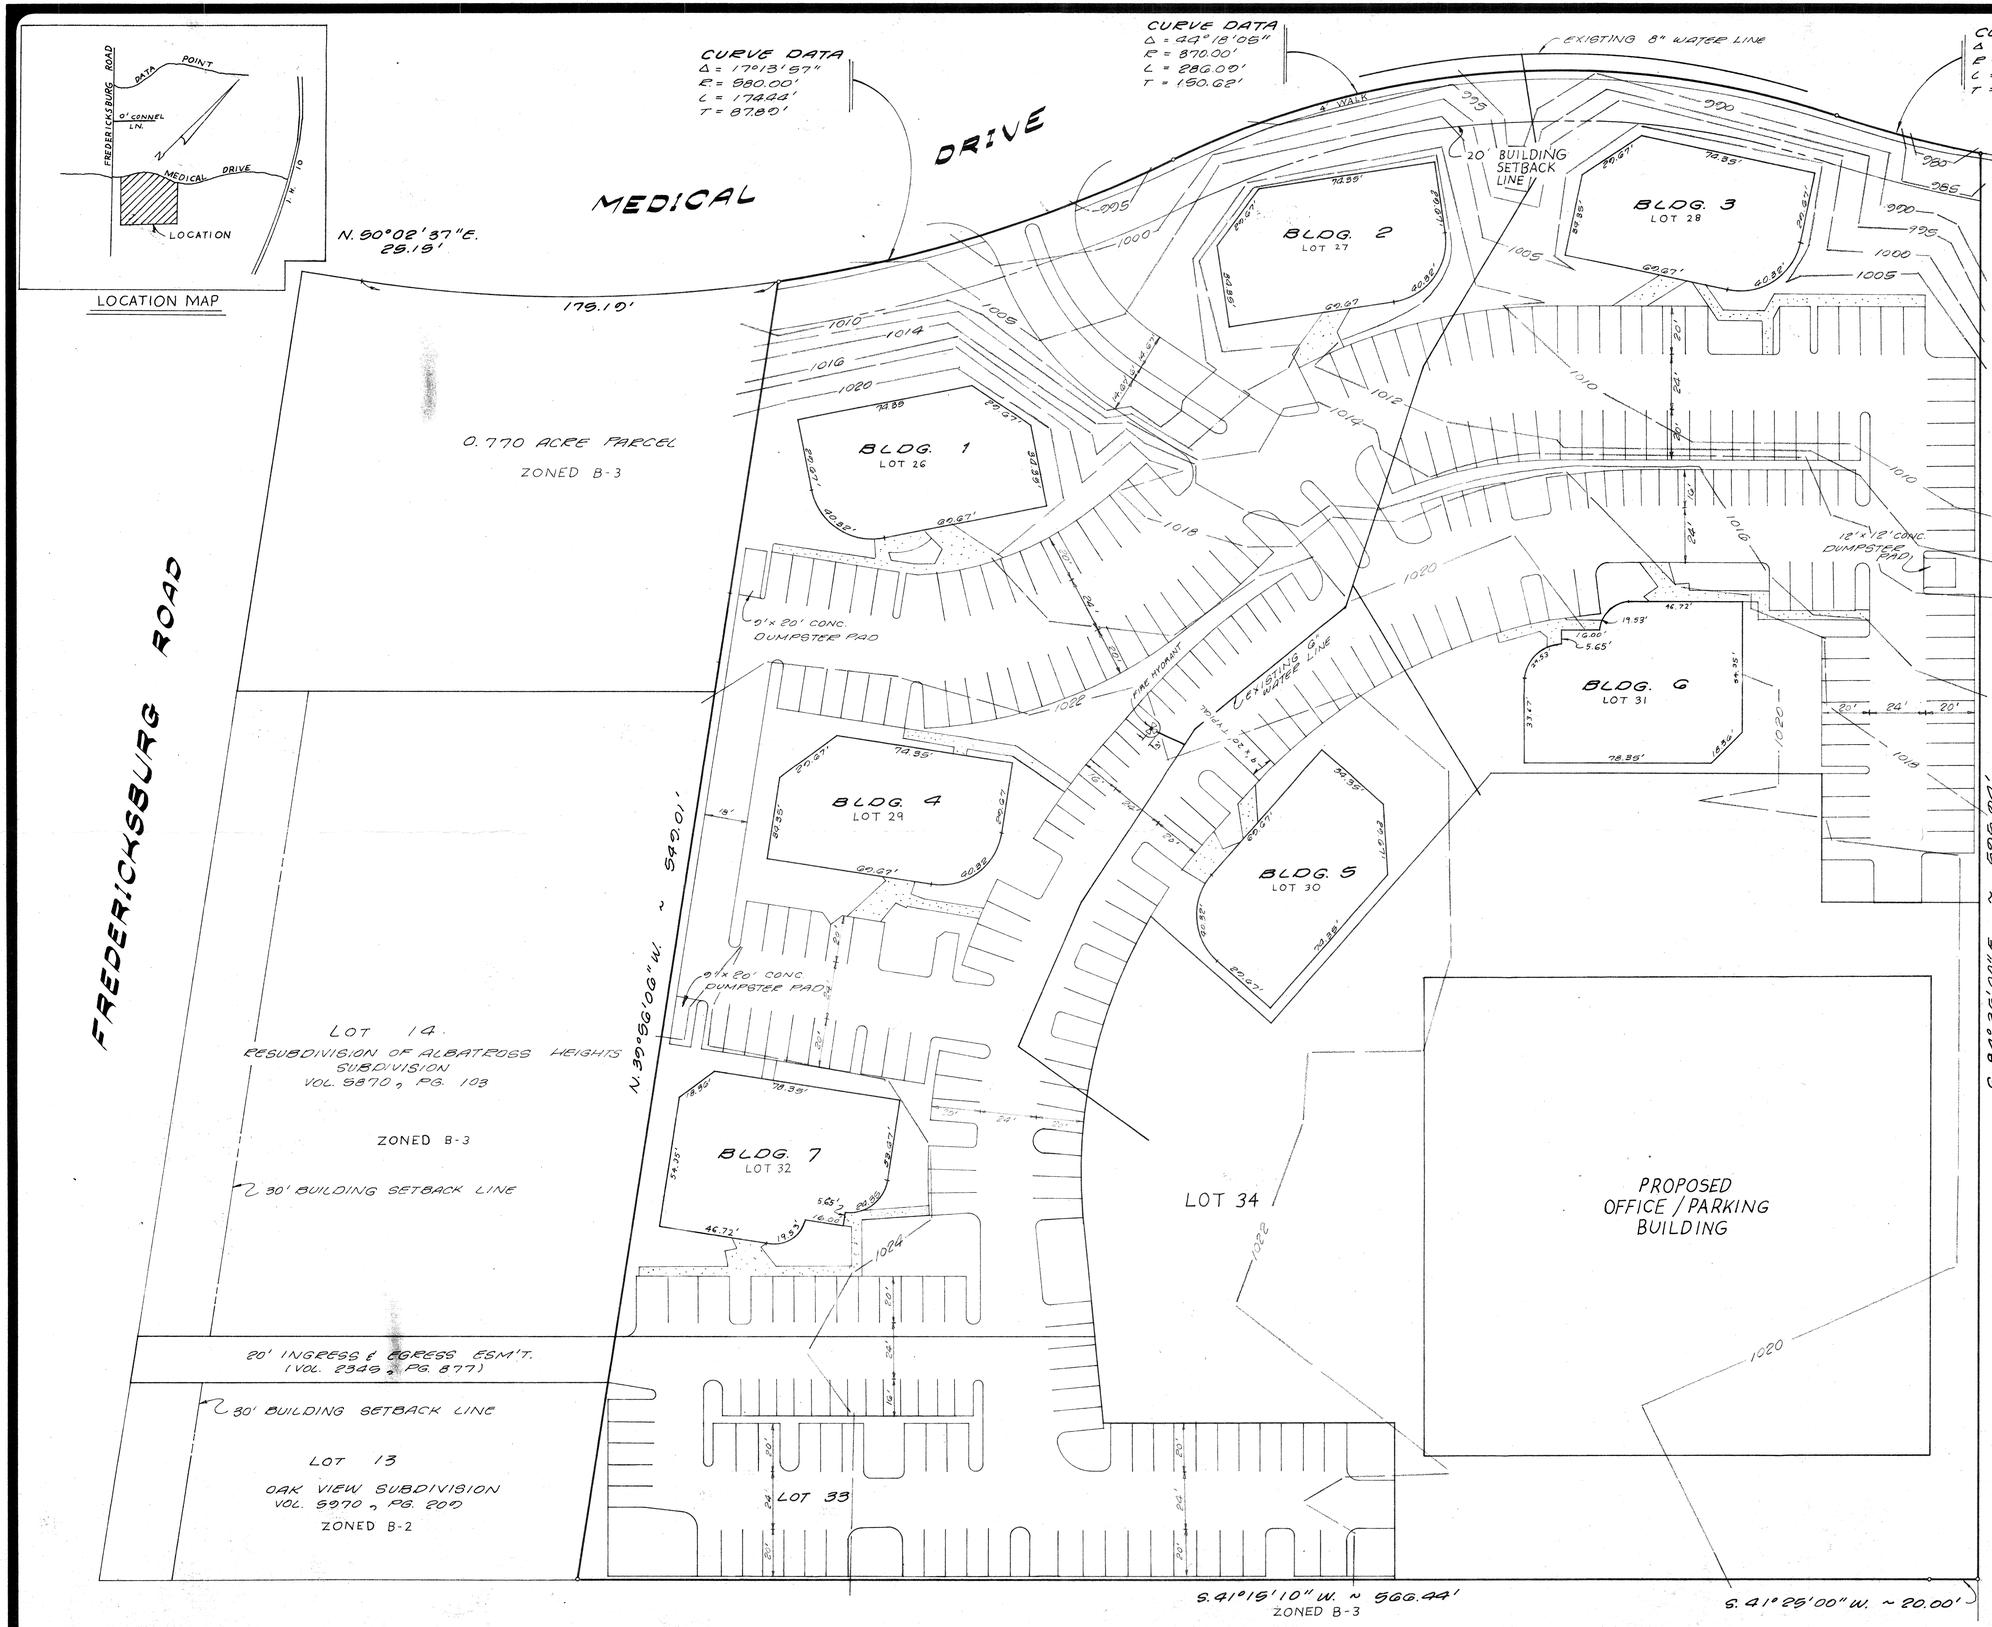

APPROVED
PLANNED UNIT DEVELOPMENT
Planning Commission X
City of San Antonio
Date: 5-8-85 Chairman:

SCALE: 1" = 30'

NOTES:

1. SIDE SET BACK LINES 10' OR 0' W/FIREWALL
2. DRIVEWAYS & PARKING ARE EXISTING.
3. ONE PARKING SPACE PER 269 SQ.FT.

198

FINAL PLAN
OF THE VISTAS A PLANNED UNIT DEVELOPMENT, N.C.B. 11622, SAN ANTONIO, BEXAR COUNTY, TEXAS

W.F. CASTELLA & ASSOCIATES, INC.
Engineers • Surveyors • Planners
1039 W. Hildebrand • San Antonio, Texas 78201 • (512) 734-5351

REVISIONS:
REVISED 1/24/85
REVISED FIRE HYDRANT LOCATION 8/20/85
REVISED SIDEWALKS 3/20/85
ADDED 2 SIDEWALKS 4/24/86

JOB NO: 41130-J
FILE: ~
DATE: NOV., 1984
DESIGN: ~
DRAWN: A.L.W.
CHECKED: U.W.H.
SHEET 1 OF 1