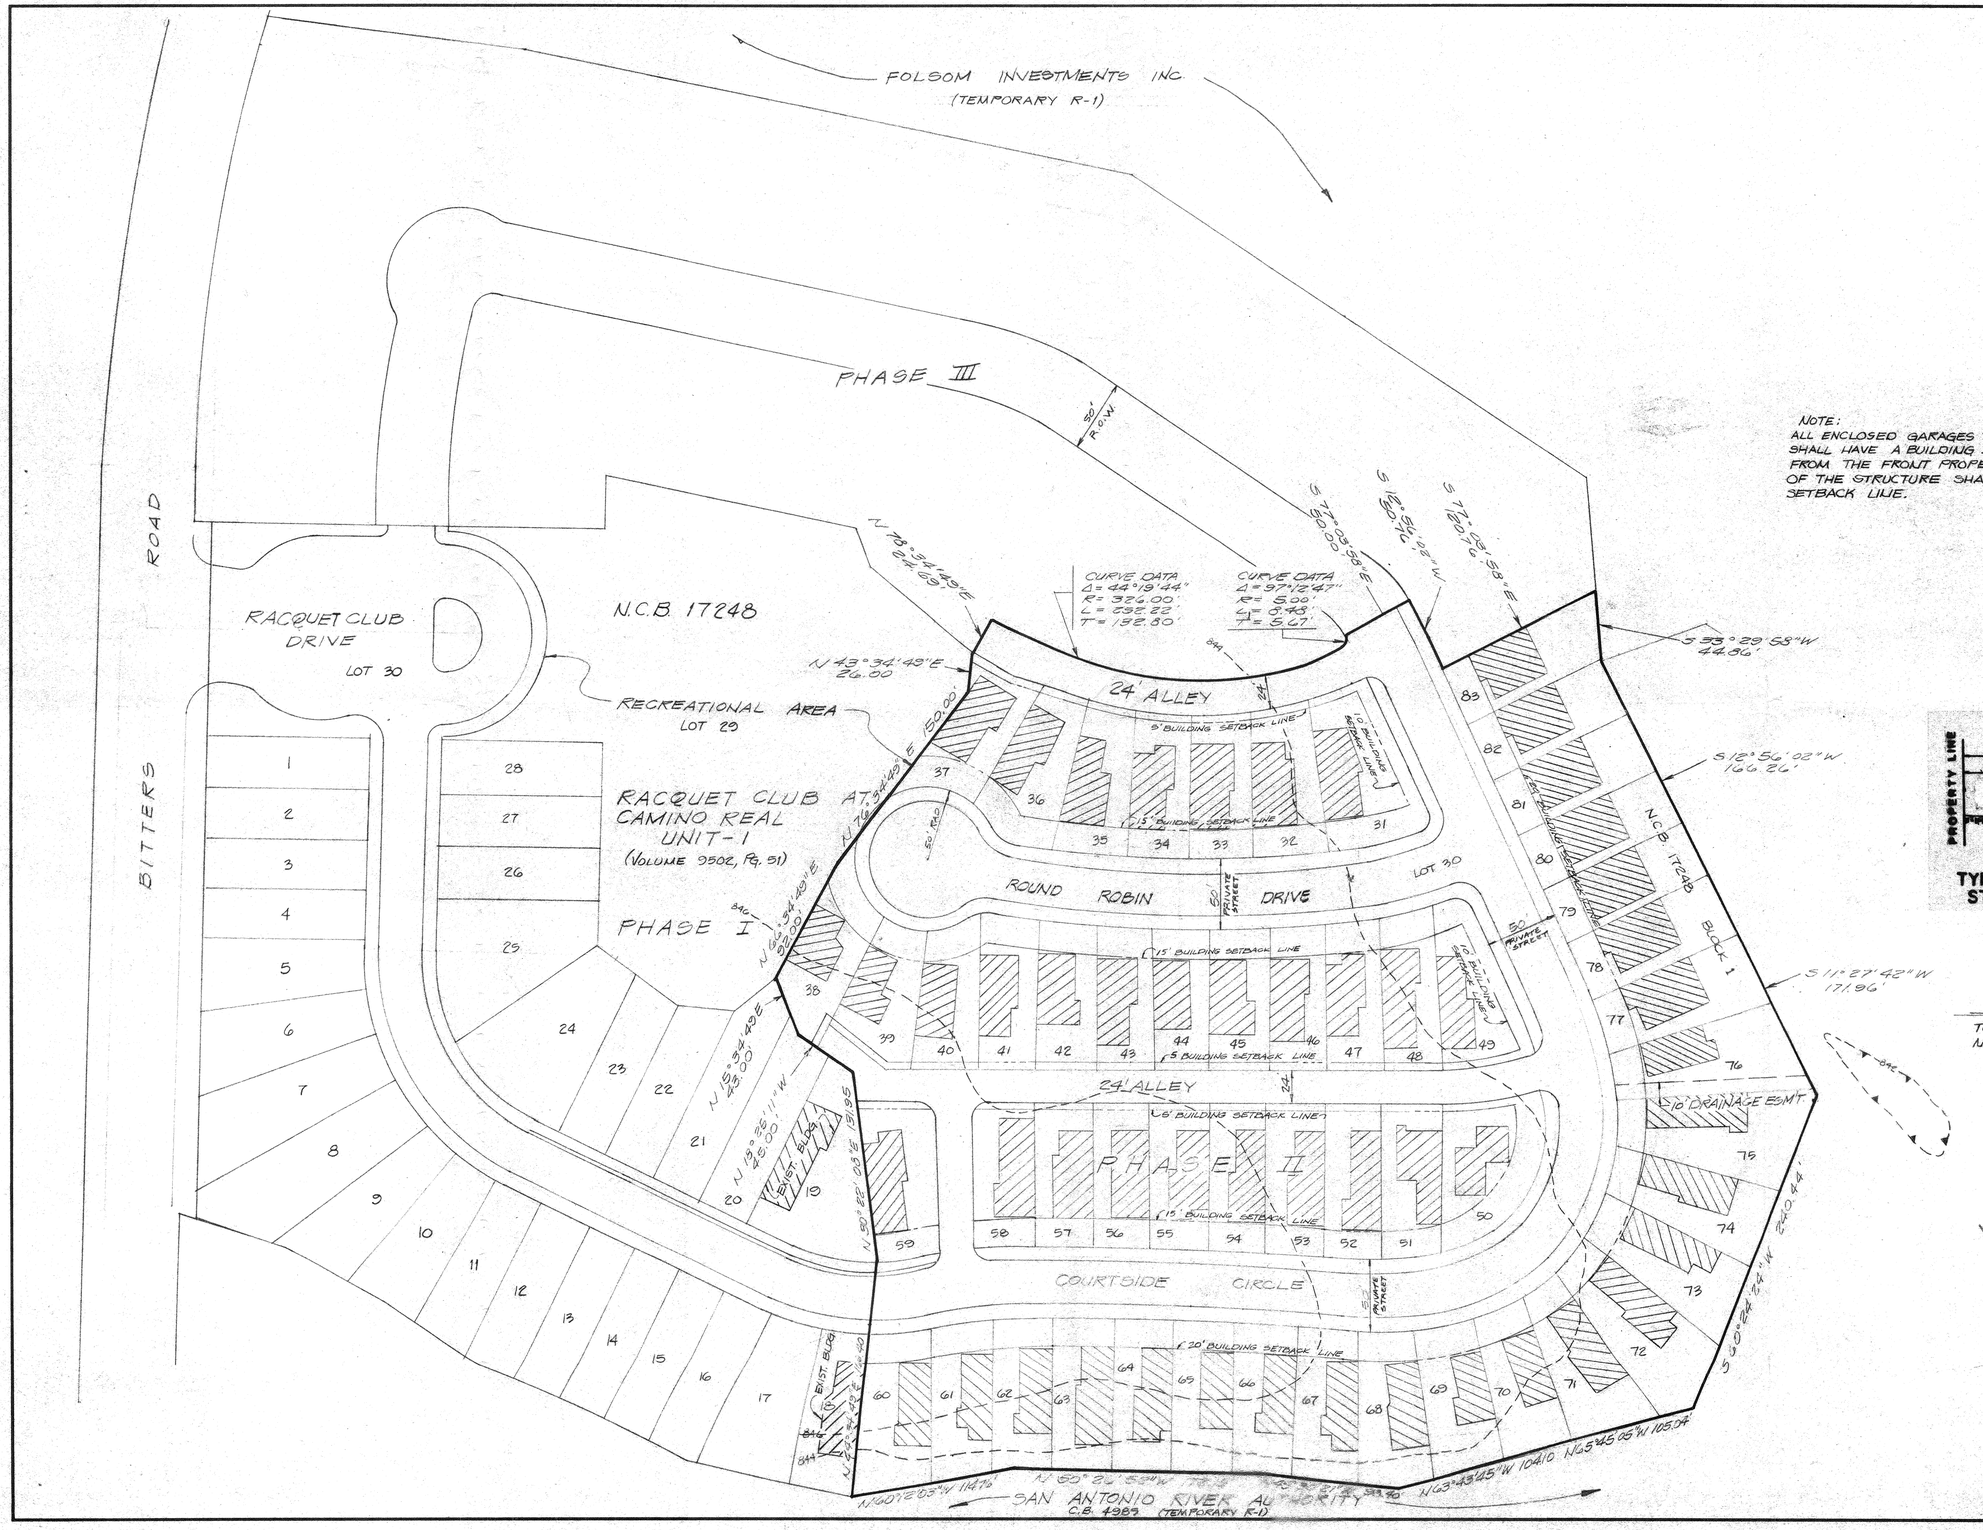

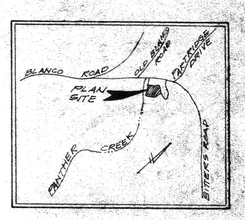

LOCATION MAP
N.T.S.

NOTE:
ALL ENCLOSED GARAGES WHICH FACE THE STREET SHALL HAVE A BUILDING SETBACK LINE OF 20' FROM THE FRONT PROPERTY LINE. THE REMAINDER OF THE STRUCTURE SHALL HAVE NO FRONT BUILDING SETBACK LINE.

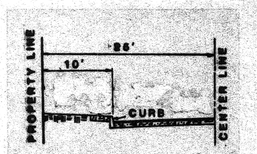

TYPICAL 50' R.O.W. STREET SECTION

PHASE II
TOTAL ACREAGE: 7.916 ACRES
NUMBER OF LOTS: 60 UNITS

DATE	NO.	DESCRIPTION
4/10/85	1	REVISED BLDG. SETBACKS
7/9/85		-ADDED UNIT 3 STREET -ADDED STREET NAME

REVISIONS

DRAWN BY: G.C.
CHECKED BY:
APPROVED BY:
FILE NO.
FILE LOCATION

VICKREY & ASSOCIATES, Inc.
CONSULTING ENGINEERS & SURVEYORS
7334 Blanco Road Suite 109 San Antonio, Texas 78216
Telephone (512) 349-3271

PHASE II
FINAL P.U.D. PLAN
for
RACQUET CLUB AT CAMINO REAL
UNIT 2

DATE: FEB. 1985
SCALE
Vertical 1" = —
Horizontal 1" = 50
0 25 50 75

SHEET 1 OF 1

PROJ NO. 0930-02-11

212