AF 35967B

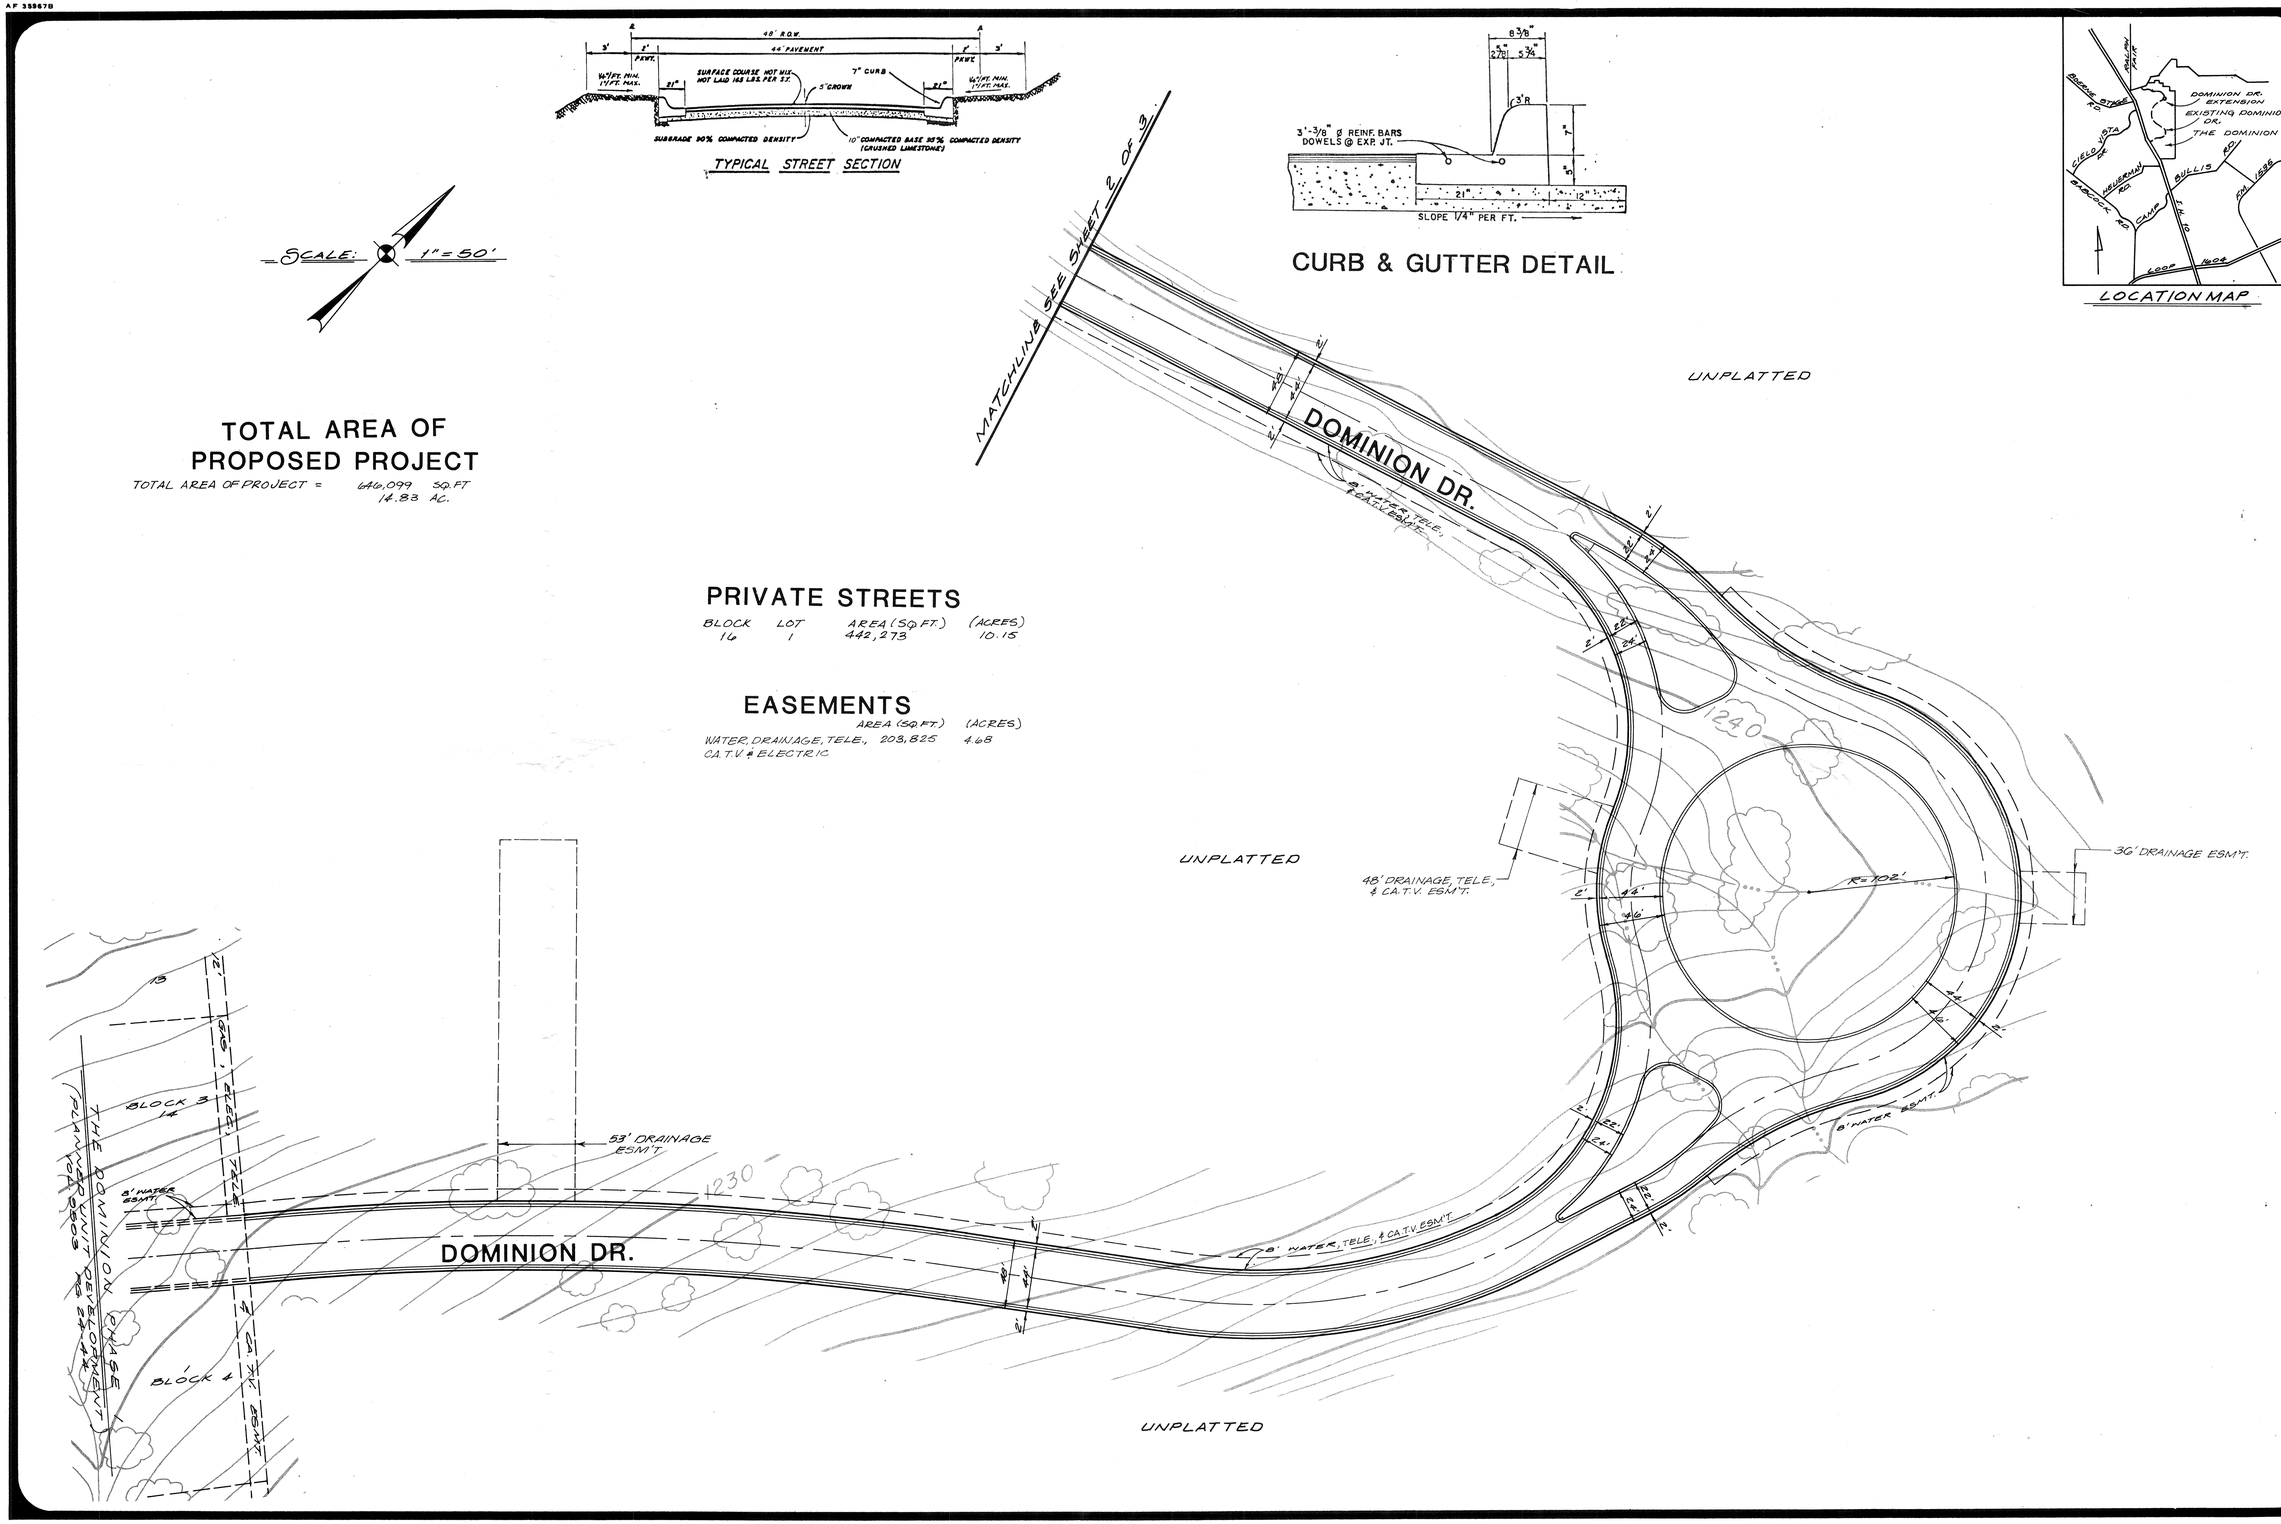

REVISIONS:

PAPE-DAWSON ENGINEERS
CIVIL & ENVIRONMENTAL
SAN ANTONIO, TEXAS 78217
9310 BROADWAY
512-824-9494

THE DOMINION PHASE 4A
PLANNED UNIT DEVELOPMENT
DOMINION DR. EXTENSION
FINAL PLAN

JOB NO. 2194-04
DATE MAY, 1985
DESIGNER
CHECKED DRAWN DNB
SHEET 1 OF 3

240

AF 35967B

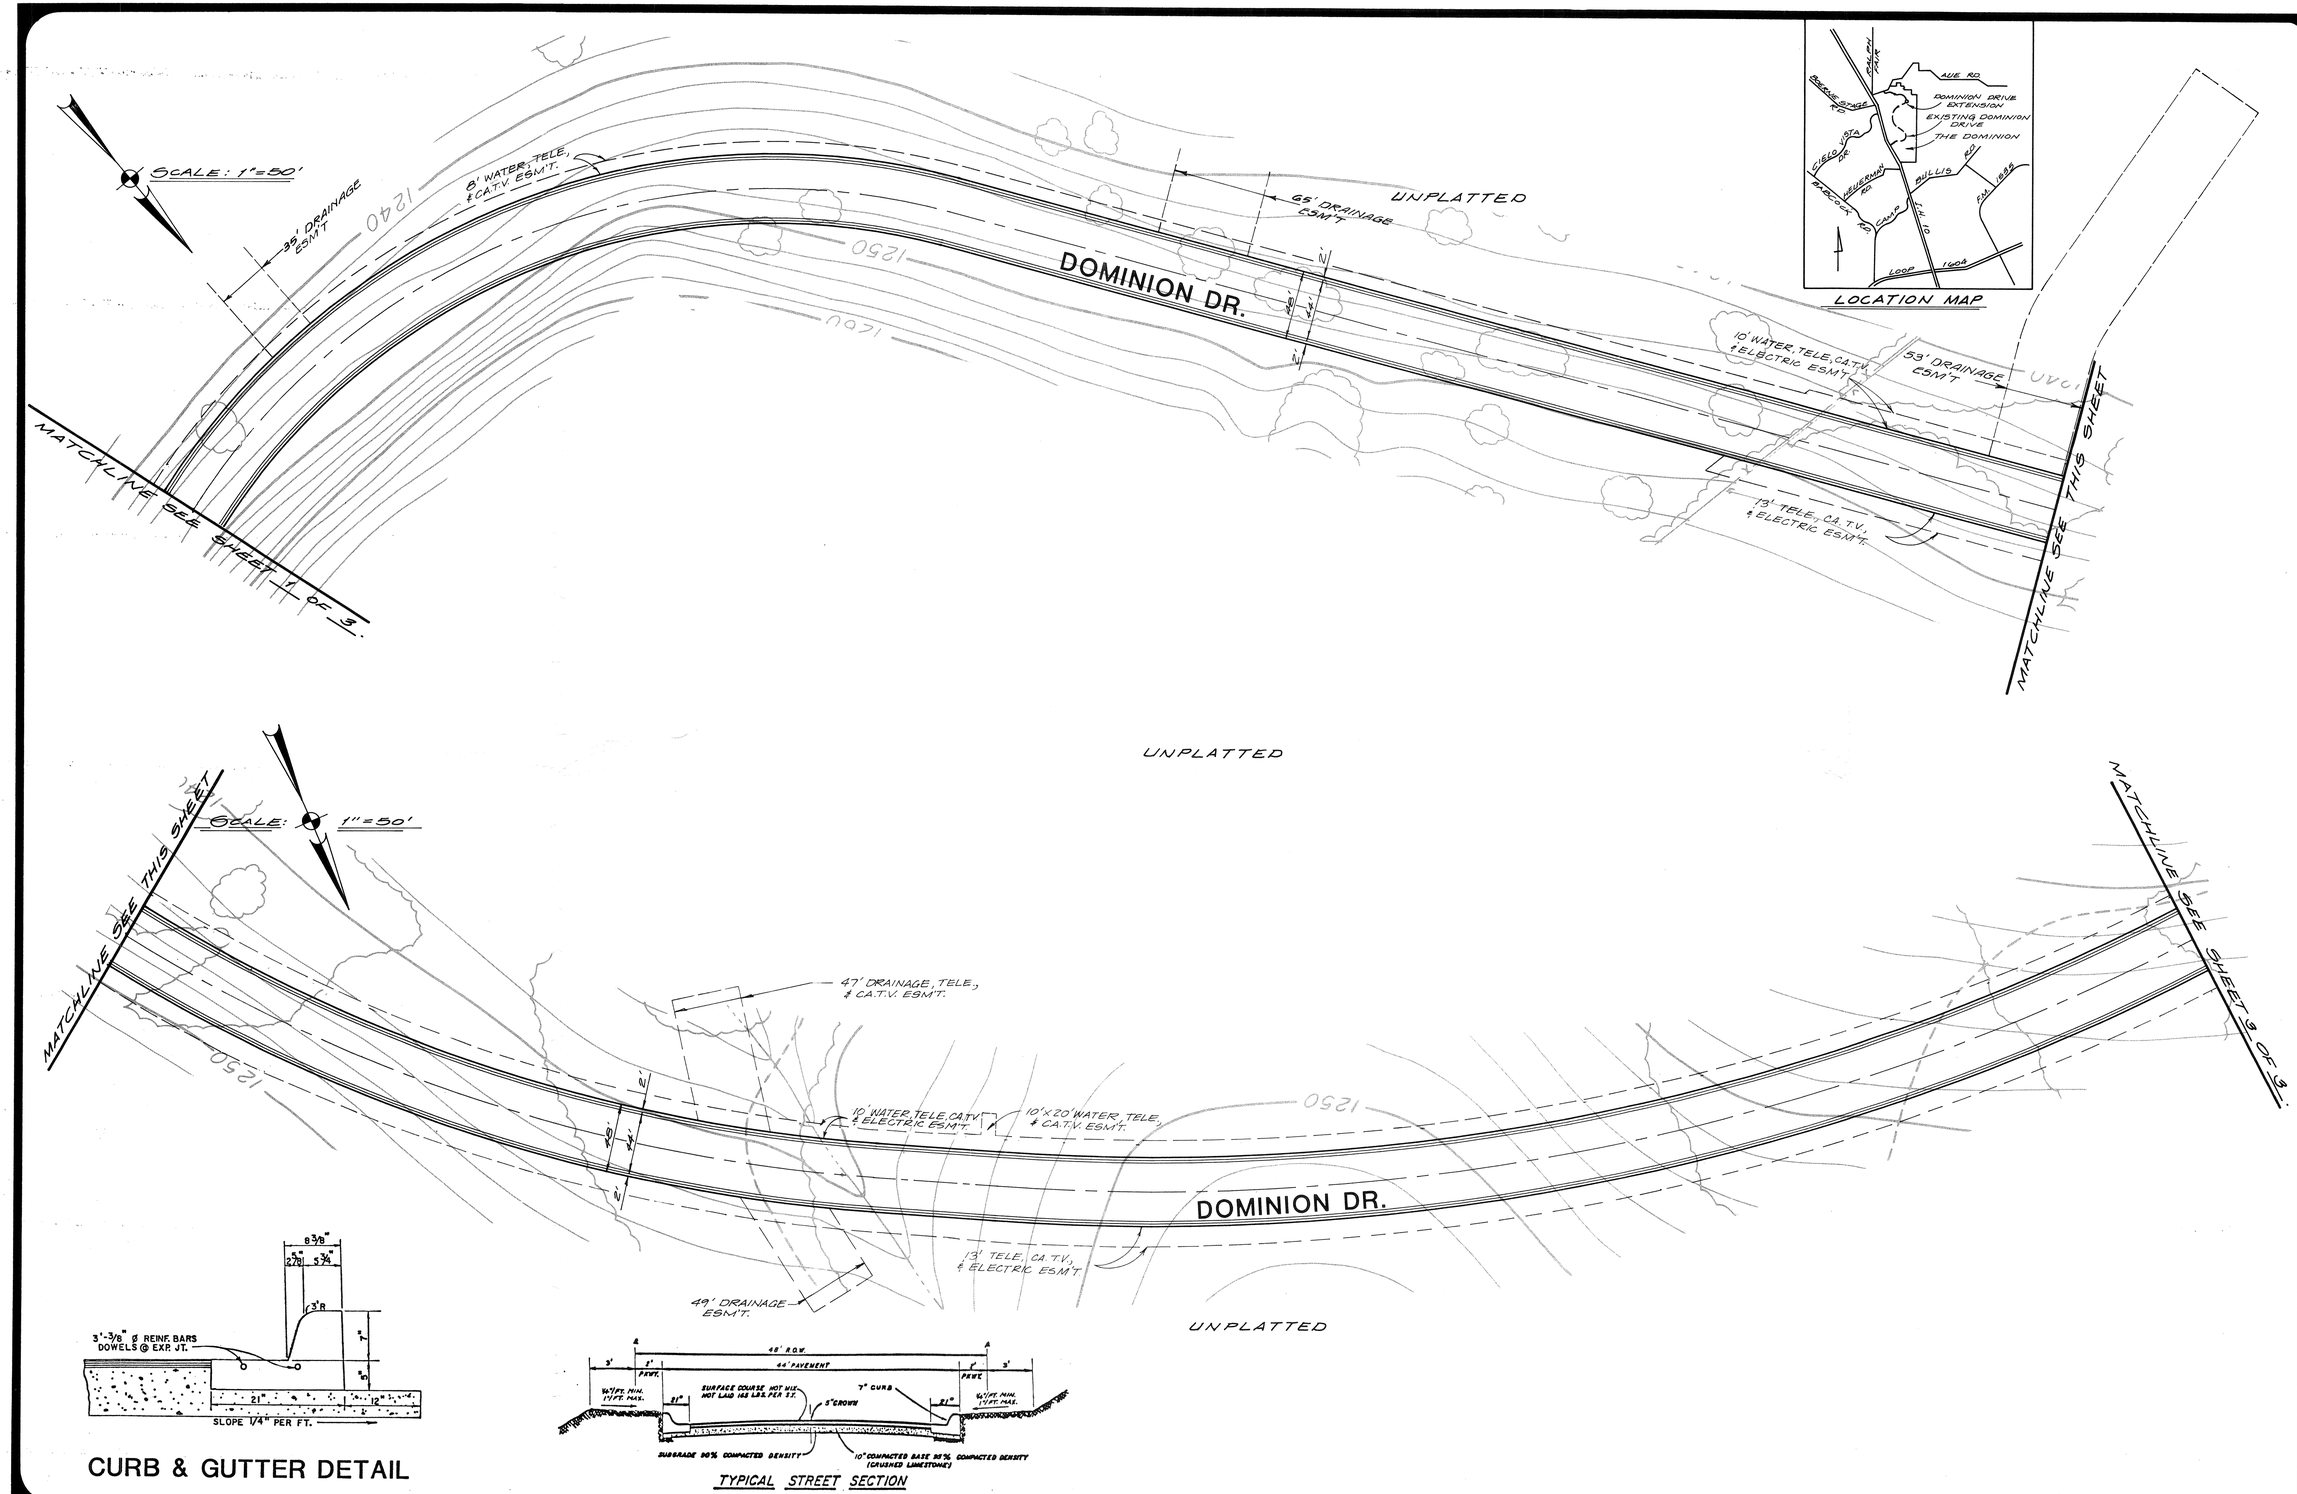

REVISIONS:

PAPE-DAWSON ENGINEERS
CIVIL & ENVIRONMENTAL
SAN ANTONIO, TEXAS 78217
512-824-9494
5310 BROADWAY

THE DOMINION PHASE 4A
PLANNED UNIT DEVELOPMENT
DOMINION DR. EXTENSION
FINAL PLAN

JOB NO. 2194-04
DATE MAY, 1986
DESIGNER
CHECKED DRAWN GWB
SHEET 2 OF 3

240

AF 35967B

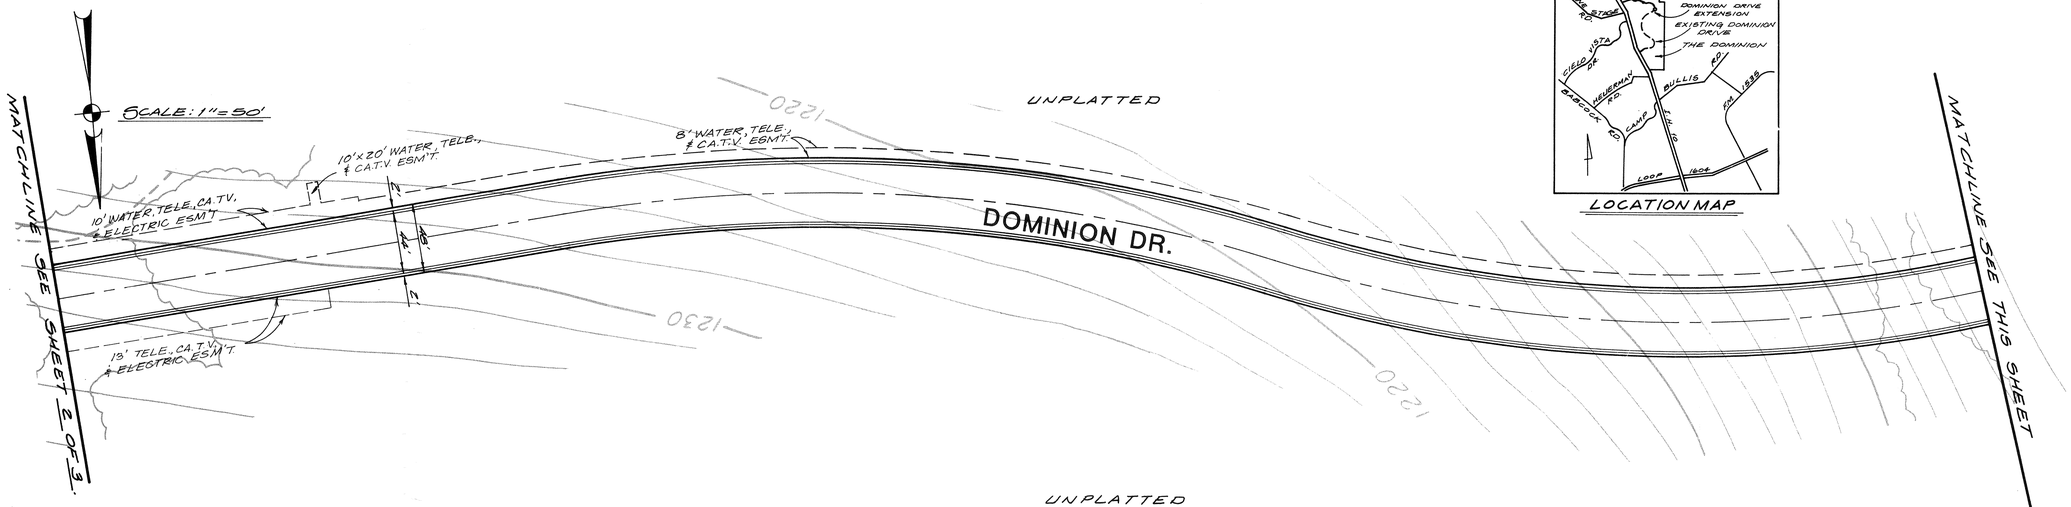

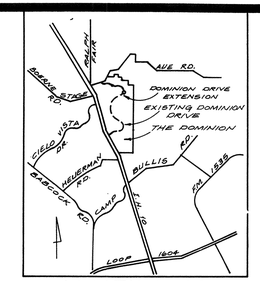

LOCATION MAP

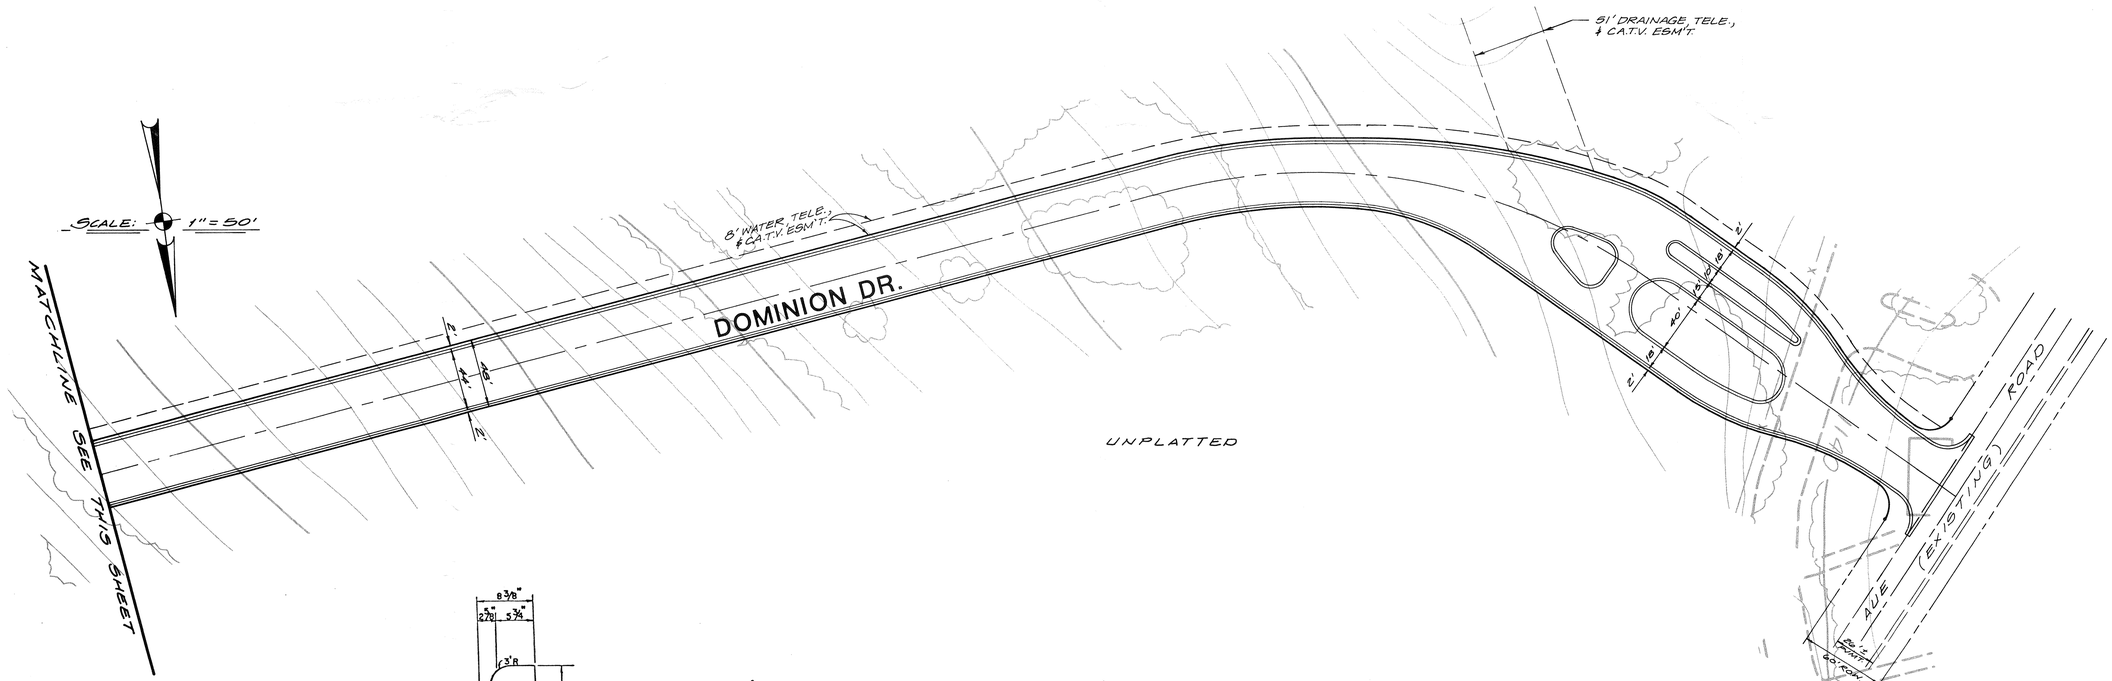

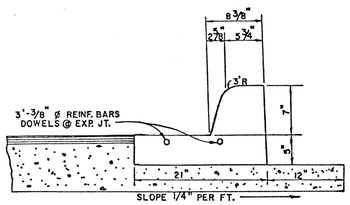

CURB & GUTTER DETAIL

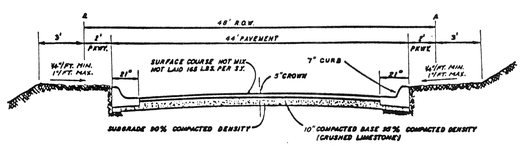

TYPICAL STREET SECTION

REVISIONS:

PAPE-DAWSON ENGINEERS
CIVIL & ENVIRONMENTAL
9310 BROADWAY
SAN ANTONIO, TEXAS 78217
512-824-9494

THE DOMINION PHASE 4A
PLANNED UNIT DEVELOPMENT
DOMINION DR. EXTENSION
FINAL PLAN

JOB NO. 2194-04
DATE MAY, 1985
DESIGNER
CHECKED DRAWN CHB
SHEET 3 OF 3

#240