LEGEND

EXISTING	DESCRIPTION	NEW
	FINAL PUD PLAN	
	PHASE I	
	FUTURE PHASE II	
	FUTURE PHASE III	
	CONTOUR LINES	30.0

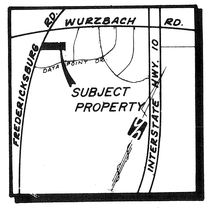

LOCATION MAP

PROJECT BENCHMARK #1
RAILROAD SPIKE IN POWER POLE LOCATED NEAR SOUTHWEST PROPERTY CORNER.
ELEV.=1032.62

PROJECT BENCHMARK #2
RAILROAD SPIKE IN POWER POLE LOCATED NEAR NORTHWEST PROPERTY CORNER.
ELEV.=1033.66

PROJECT BENCHMARK #3
RAILROAD SPIKE IN POWER POLE LOCATED 673'± NORTHEAST ALONG THE SOUTHERLY PROPERTY LINE FROM THE SOUTHWEST PROPERTY CORNER.
ELEV.=1033.78

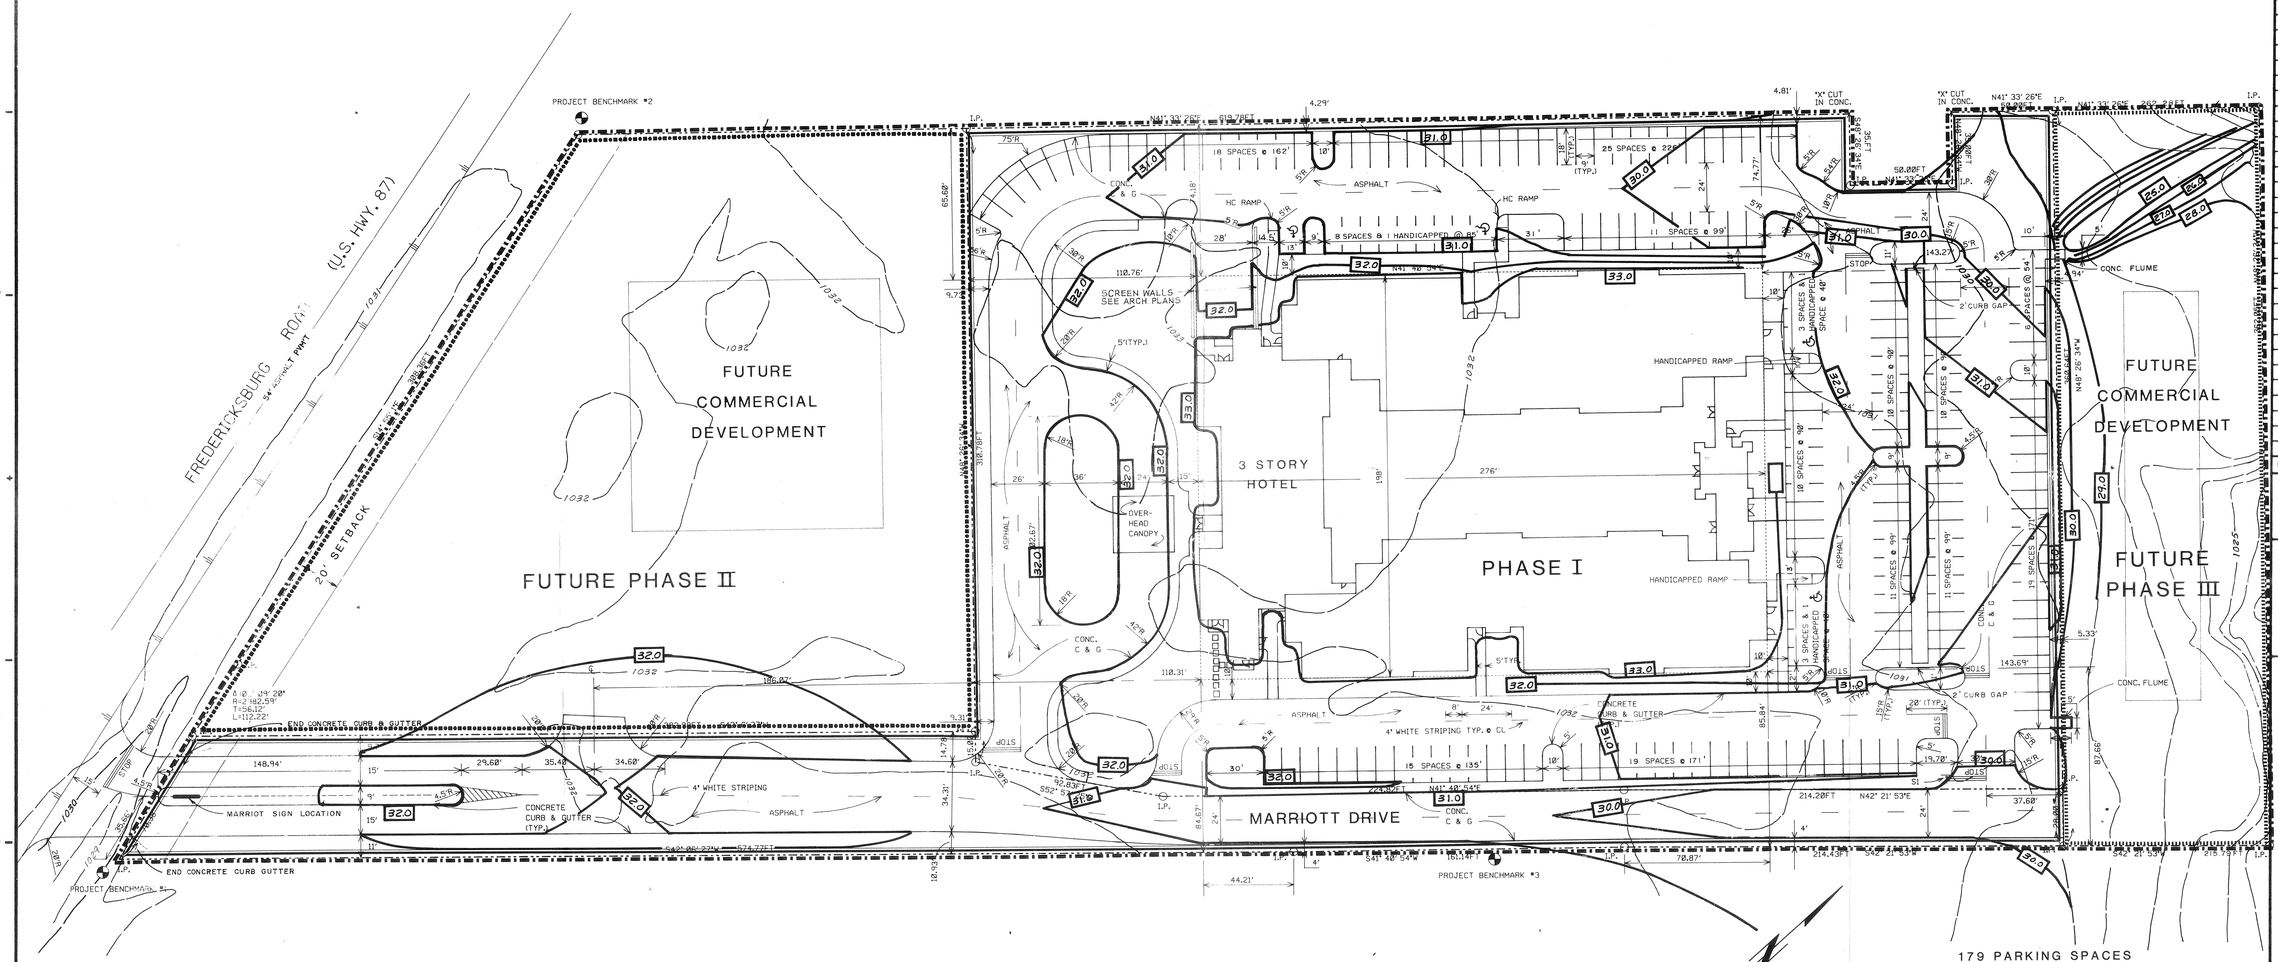

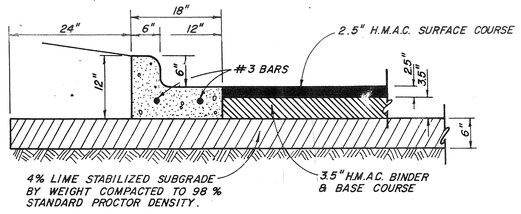

TYPICAL DRIVE & PARKING SECTION
n.t.s.

FINAL PUD PLAN

SAN ANTONIO, TEXAS

SCALE: 1" = 30'

APPROVED
PLANNED RESIDENTIAL DEVELOPMENT
Planning Commission
City of San Antonio
Date: 6-11-86 Chairman:

YANDELL & HILLER, INC.

PRINTS ISSUED

NO	DESCRIPTION	DATE	BY

REVISIONS

ALL MEASUREMENTS MUST BE CHECKED ON THE JOB BY THE CONTRACTOR

ALL PRINTS AND SPECIFICATIONS ARE THE PROPERTY OF THE OWNER AND MUST BE RETURNED UPON COMPLETION OF THE WORK

SPANISH OAKS COURTYARD
FINAL PUD PLAN

Marriott corporation

INTERNATIONAL HEADQUARTERS
MARRIOTT DRIVE
WASHINGTON, D.C. 20058

SHEET TITLE
PUD PLAN

DRAWN	ISSUED 2/24/86
APPR	SCALE 1"= 30'
JOB NO C603 Y&H 8529-02	DWG NO

#249