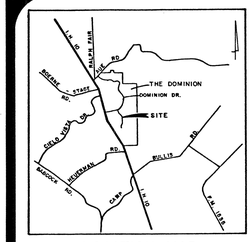

LOCATION MAP

SCALE: 1" = 50'

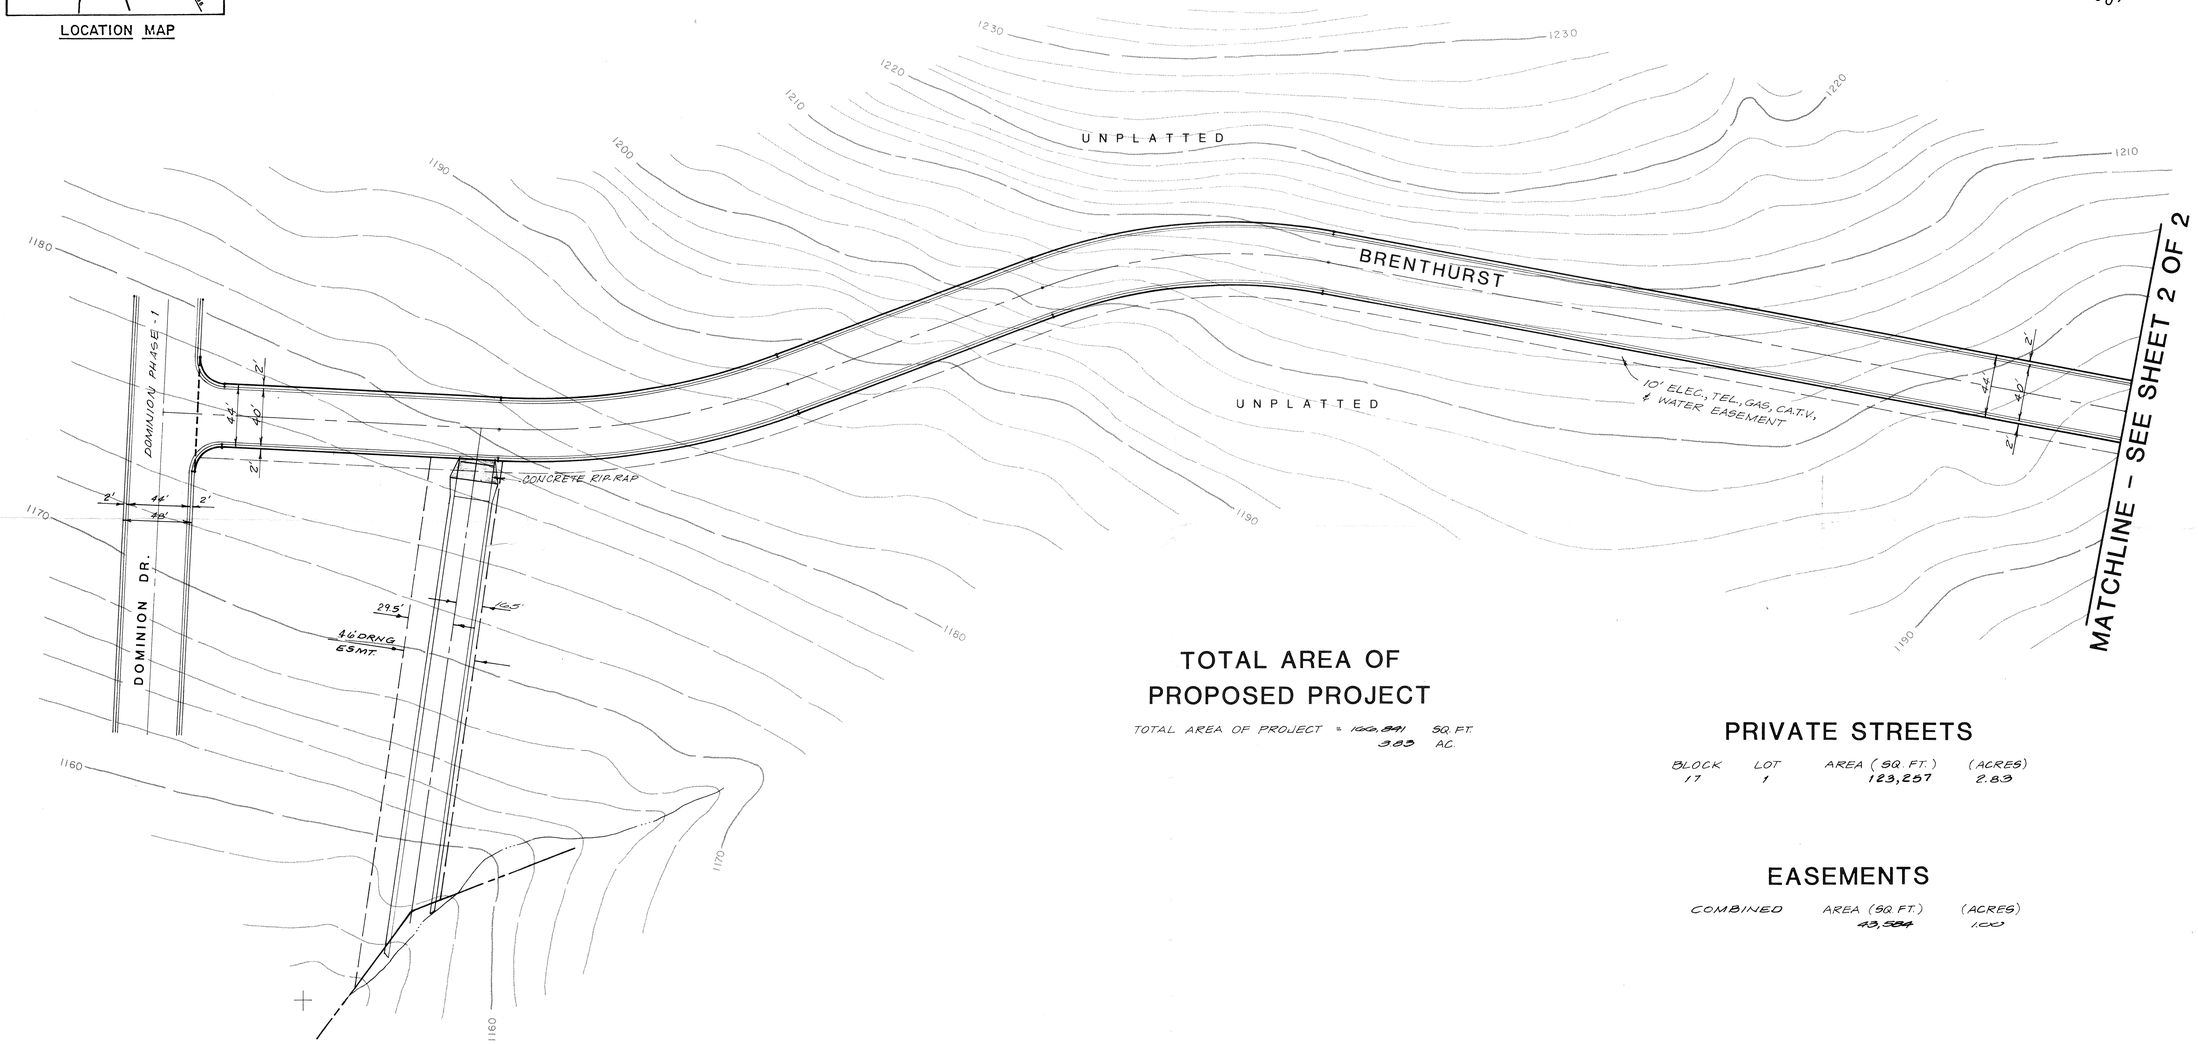

TOTAL AREA OF PROPOSED PROJECT

TOTAL AREA OF PROJECT = 166,941 SQ. FT.
3.83 AC.

PRIVATE STREETS

BLOCK	LOT	AREA (SQ. FT.)	(ACRES)
17	1	123,257	2.83

EASEMENTS

COMBINED	AREA (SQ. FT.)	(ACRES)
	43,584	1.00

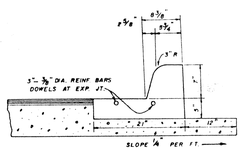

CURB & GUTTER DETAIL

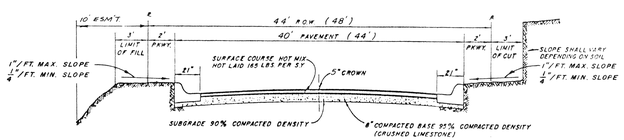

TYPICAL STREET SECTION

REVISIONS:

Donald Dawson 12/7/85

PAPE-DAWSON ENGINEERS
CIVIL & ENVIRONMENTAL
8310 BROADWAY
SAN ANTONIO TEXAS 78217
512-824-9494

THE DOMINION PHASE 5A

PLANNED UNIT DEVELOPMENT

FINAL PLAN

JOB NO. 2194.20
DATE
DESIGNER
CHECKED DRAWN
SHEET 1 OF 2

#253

LOCATION MAP

SCALE: 1" = 50'

MATCHLINE – SEE SHEET 1 OF 2

CURB & GUTTER DETAIL

TYPICAL STREET SECTION

REVISIONS:

12/9/85

PAPE-DAWSON ENGINEERS
CIVIL & ENVIRONMENTAL
SAN ANTONIO TEXAS 78217
512-824-9494
8310 BROADWAY

THE DOMINION PHASE 5A

PLANNED UNIT DEVELOPMENT

FINAL PLAN

JOB NO. 2194.20

DATE

DESIGNER

CHECKED DRAWN

SHEET 2 OF 2

#253