LOCATION MAP

SCALE: 1" = 200'

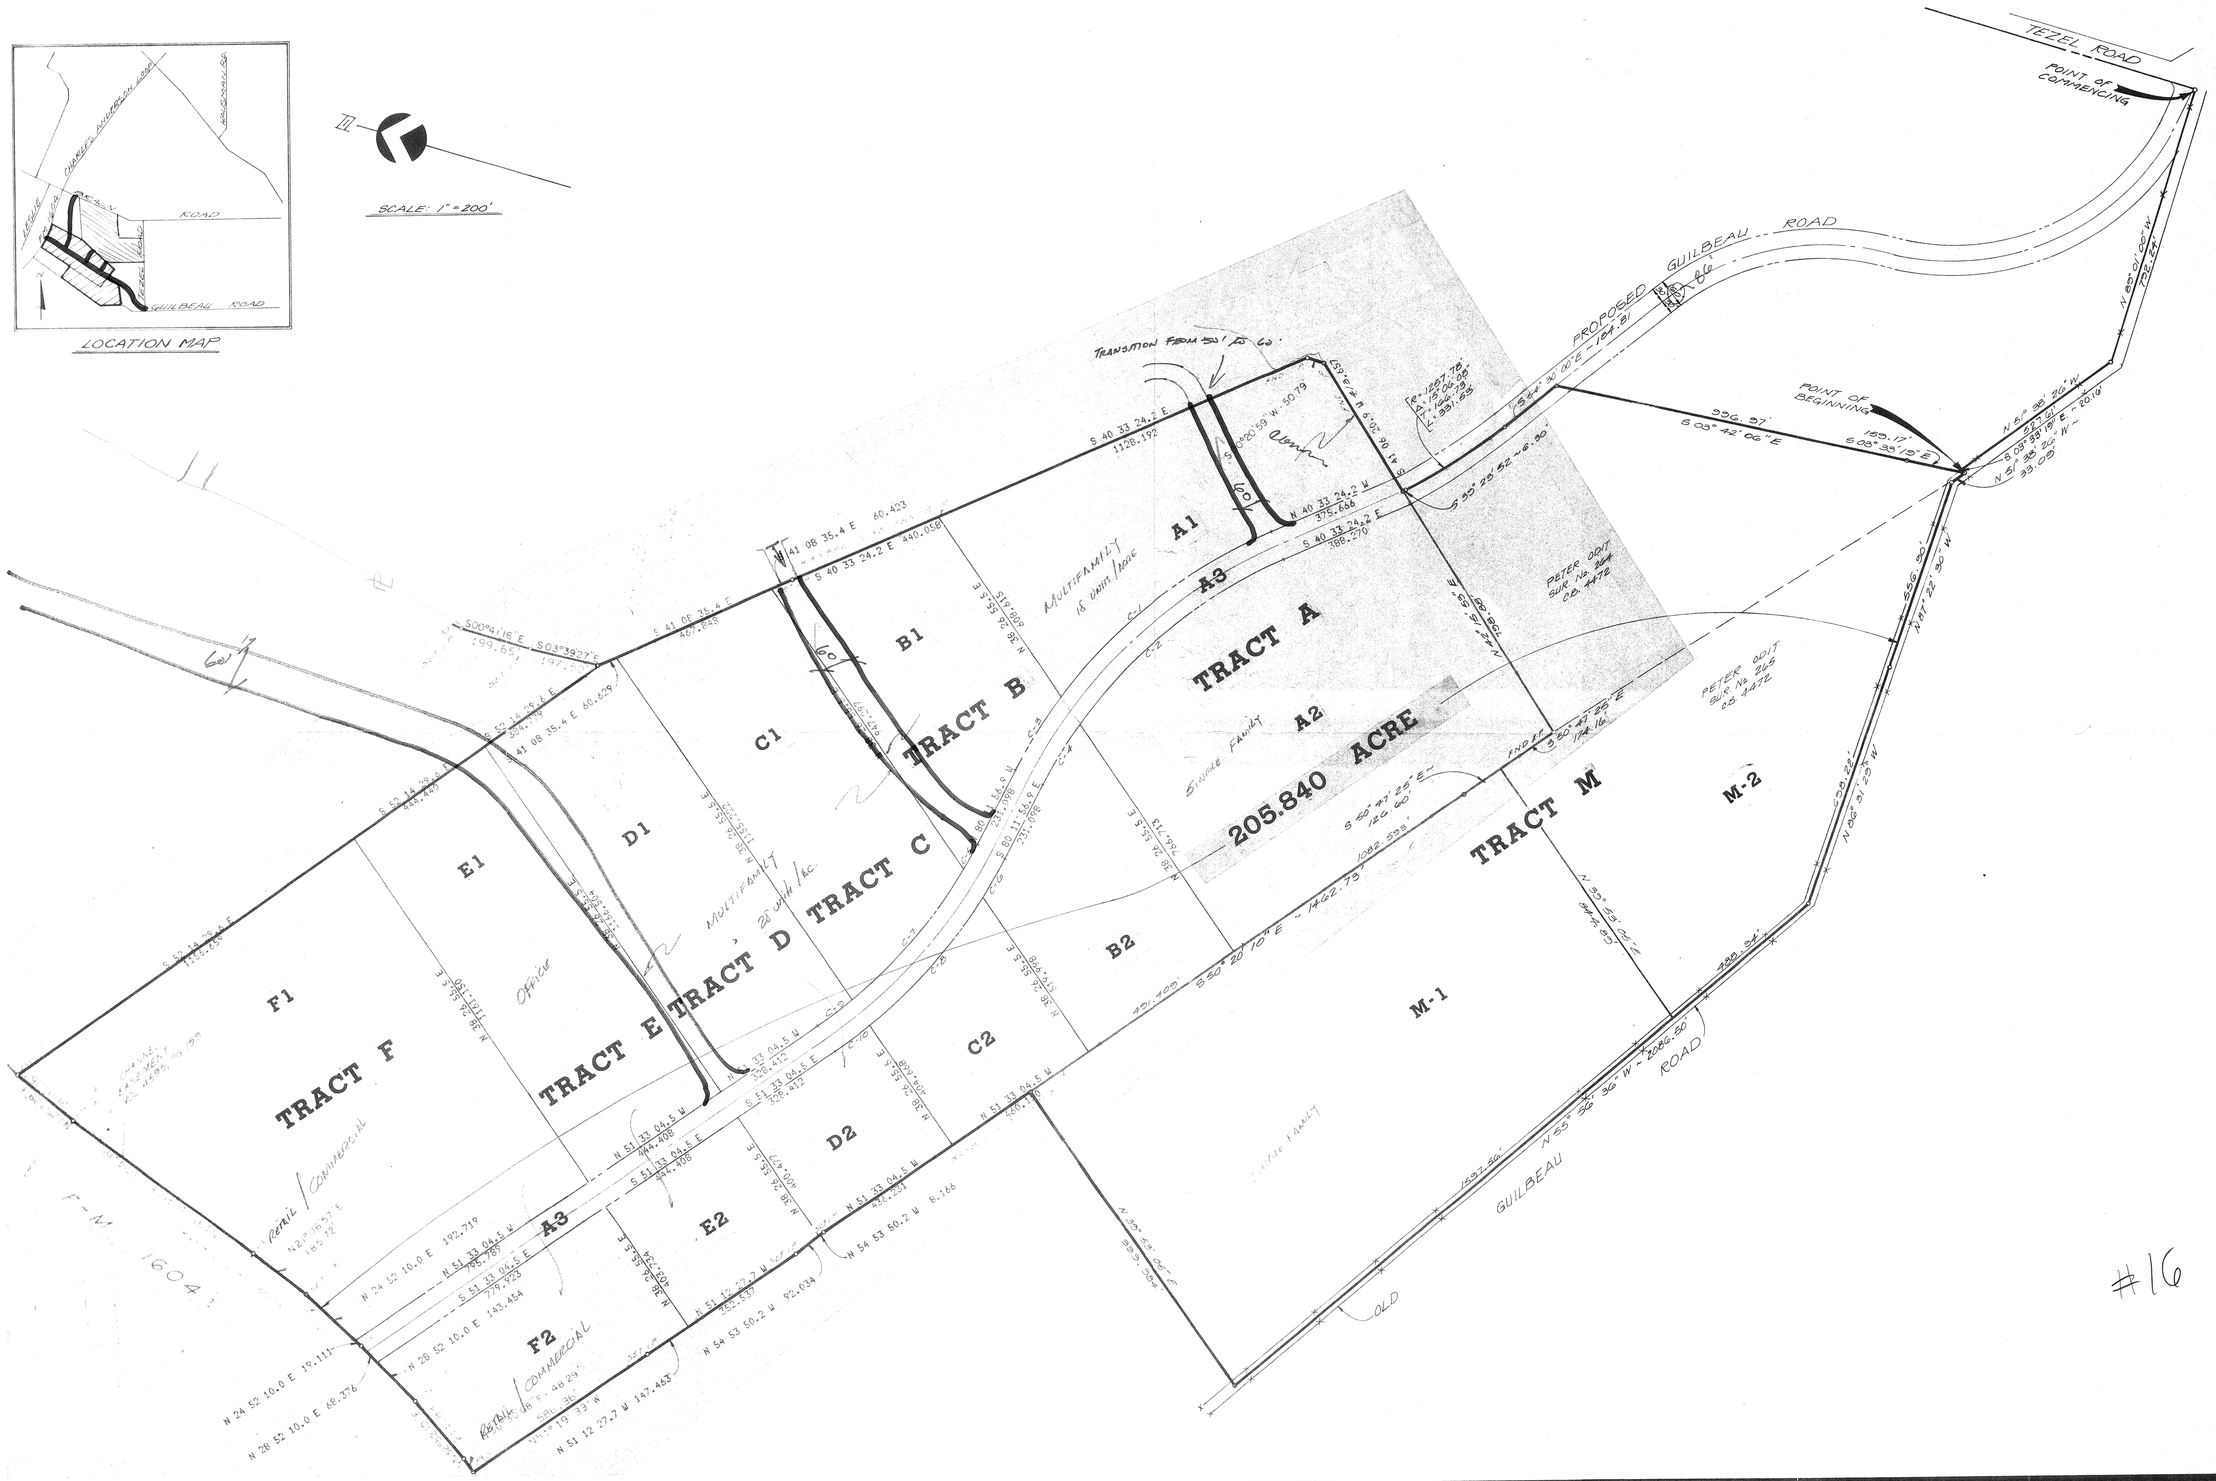

#16

REVISIONS: 2/10/85 W.T.D.

PAPE-DAWSON ENGINEERS
CIVIL & ENVIRONMENTAL
SAN ANTONIO, TEXAS 78217
9310 BROADWAY
512-826-3484

205.840 ACRE TRACT

JOB NO. 1673-40-20
DATE 1/19/83
DRAWN M.J.D.
SHEET 1 OF 1