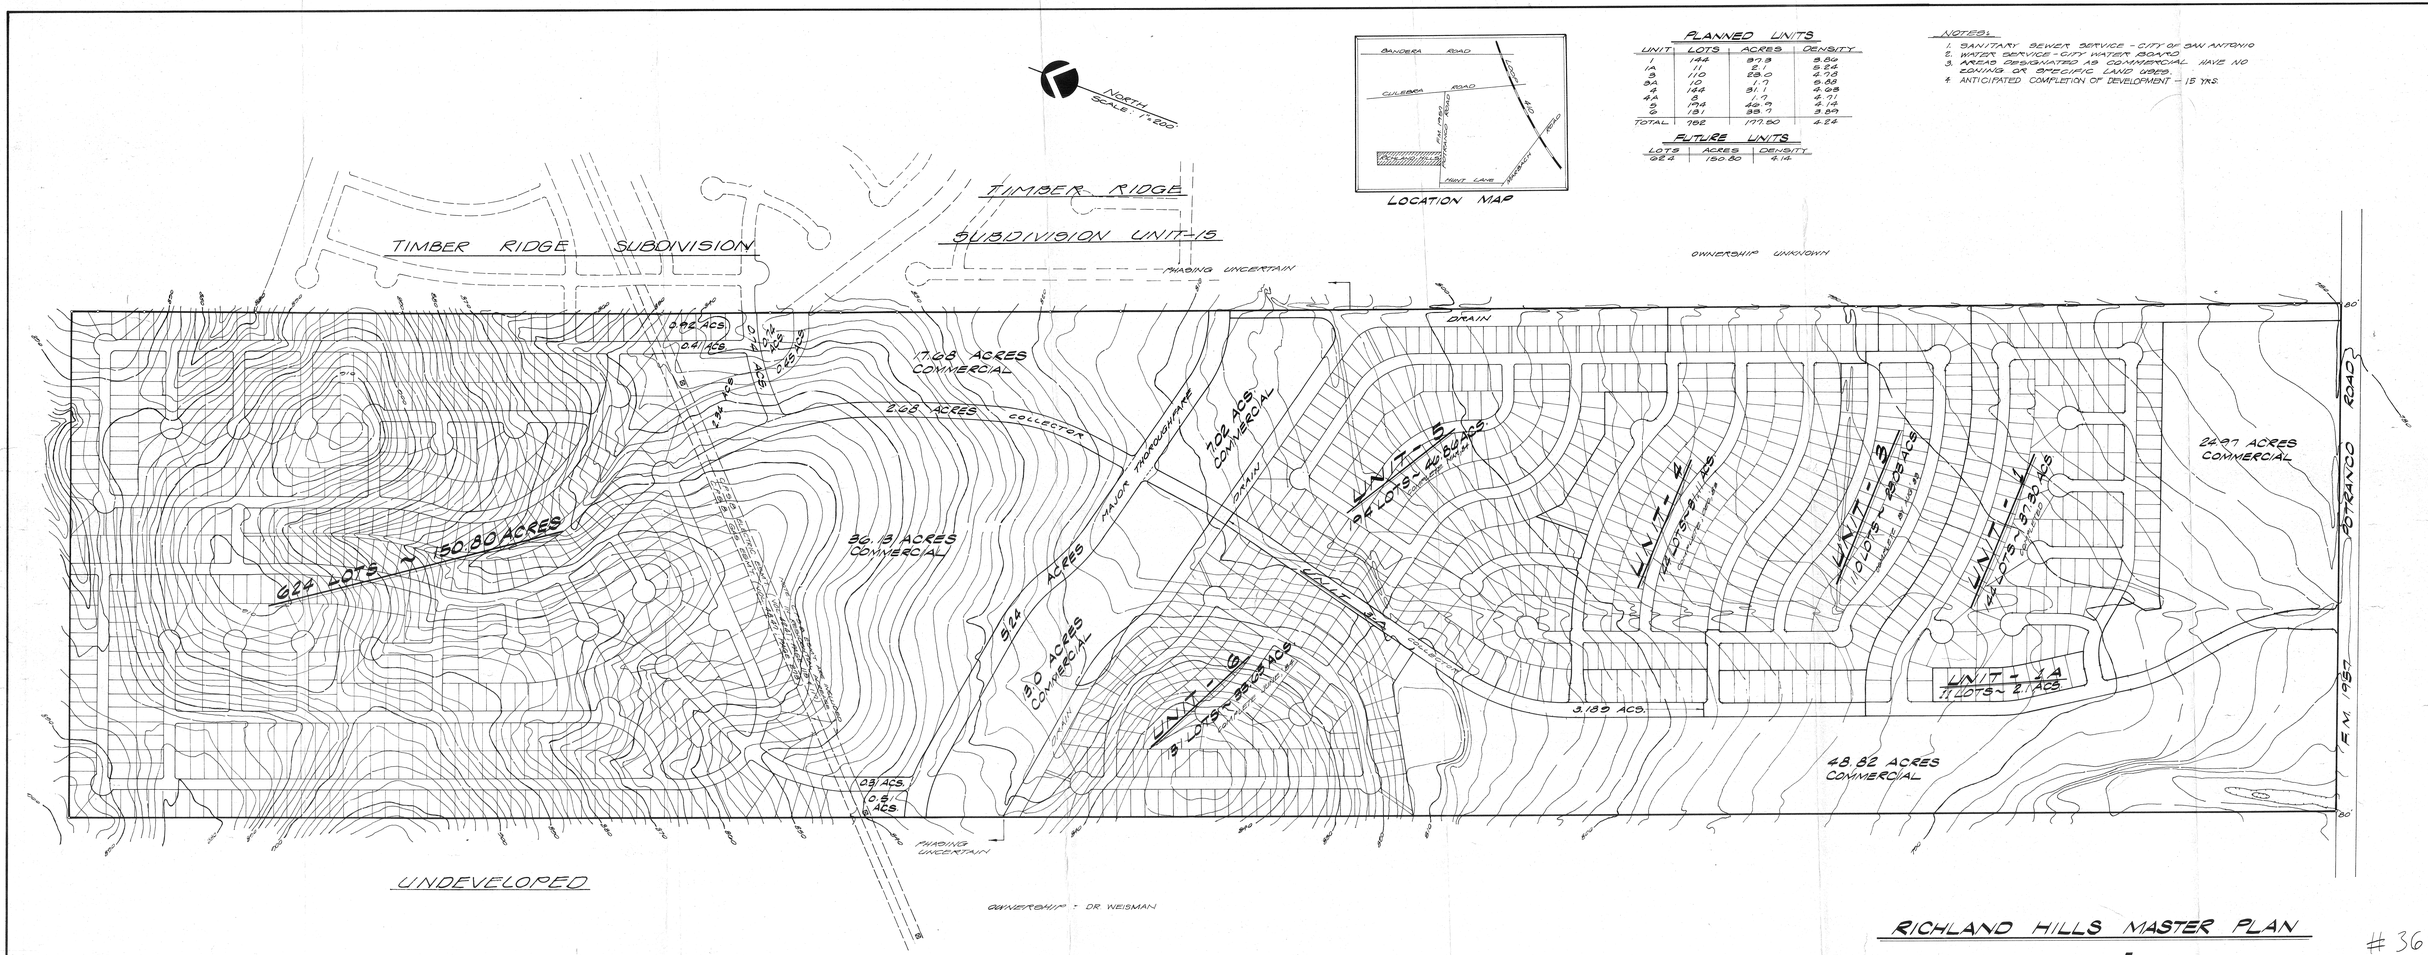

LOCATION MAP

PLANNED UNITS

UNIT	LOTS	ACRES	DENSITY
1	144	87.3	3.86
1A	11	2.1	5.24
3	110	28.0	4.73
3A	10	1.7	6.68
4	148	31.1	4.98
4A	2	.5	4.71
5	194	46.9	4.14
2	181	38.7	3.89
TOTAL	792	197.80	4.24

FUTURE UNITS

LOTS	ACRES	DENSITY
624	150.80	4.14

NOTES:
1. SANITARY SEWER SERVICE - CITY OF SAN ANTONIO
2. WATER SERVICE - CITY WATER BOARD
3. AREAS DESIGNATED AS COMMERCIAL HAVE NO ZONING OR SPECIFIC LAND USES.
4. ANTICIPATED COMPLETION OF DEVELOPMENT - 15 YRS.

RICHLAND HILLS MASTER PLAN

#36

DATE: APRIL, 1983

JOB NO. 1491.00