AF 27438

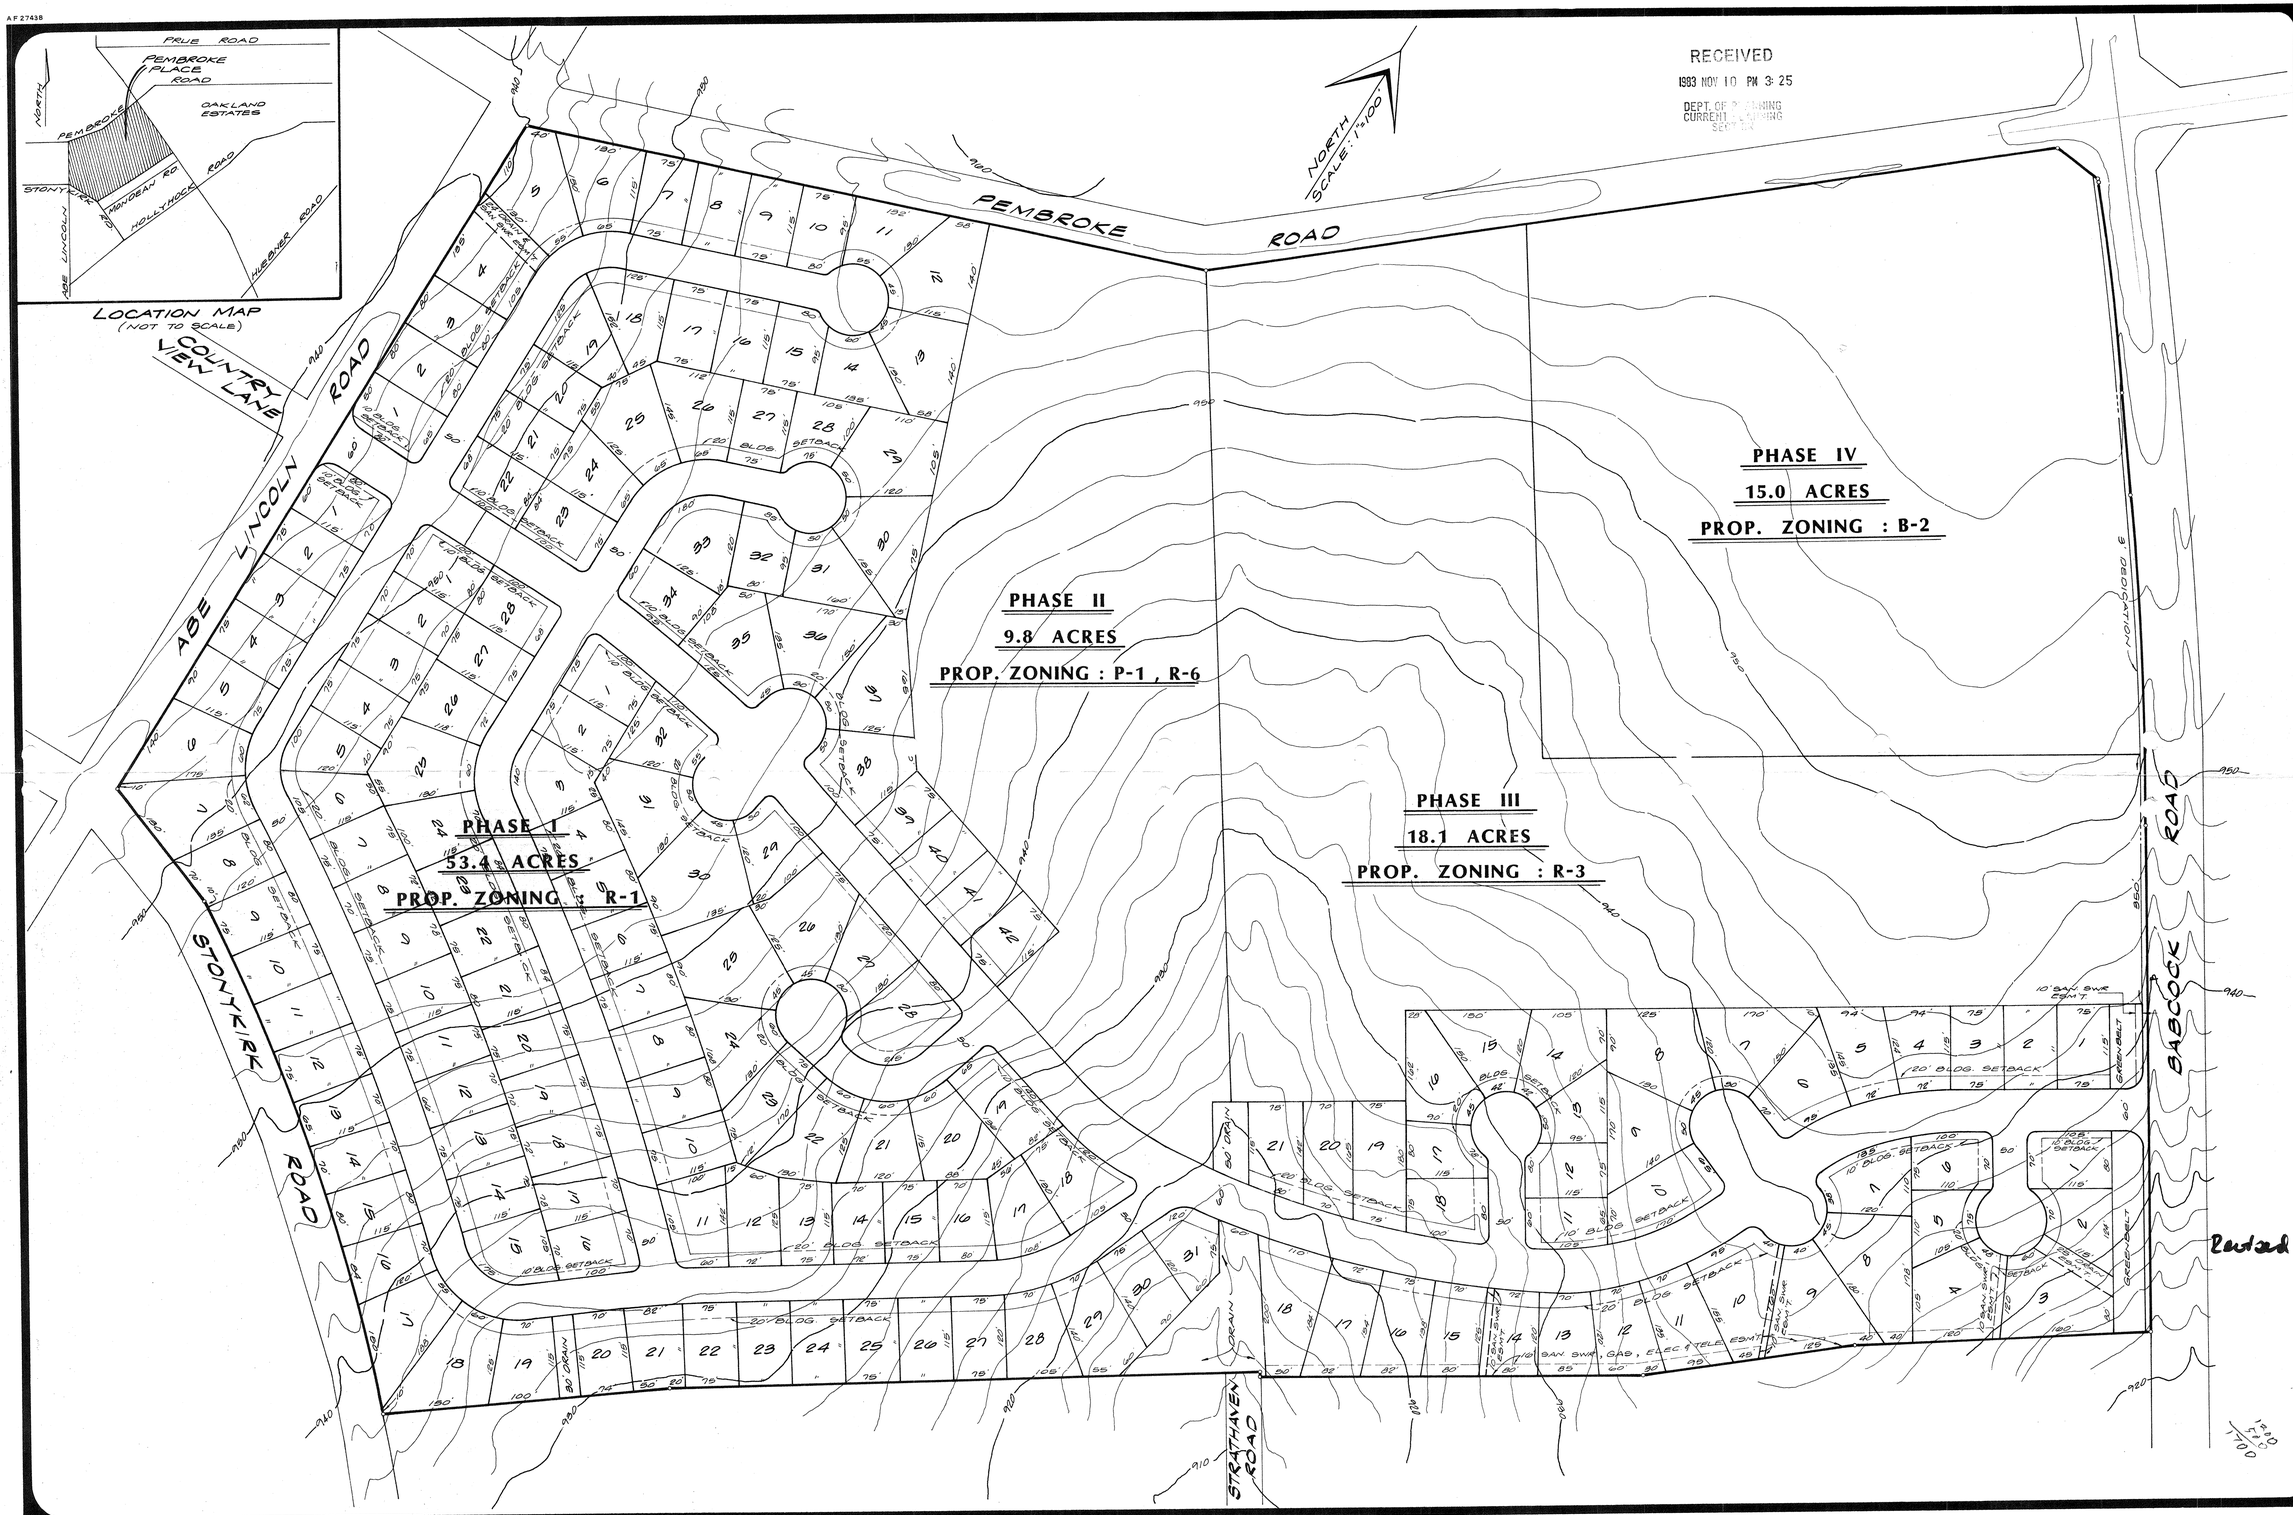

RECEIVED
1983 NOV 10 PM 3:25
DEPT. OF PLANNING
CURRENT PLANNING
SECTION

REVISIONS

PAPE-DAWSON ENGINEERS
CIVIL & ENVIRONMENTAL
9310 BROADWAY SAN ANTONIO, TEXAS 78217 512-824-9494

PEMBROKE PLACE
OVERALL MASTER DEVELOPMENT PLAN

Revised P.D.A. D

78

JOB NO. 2119.00
DATE NOV. 7, 1983
DRAWN G.B.
SHEET 1 OF 1