Acreage:	
commercial B-3	3.39 Ac.
light industry I-1	43.24 Ac.
streets	7.04 Ac.
total acreage	53.67 Ac.

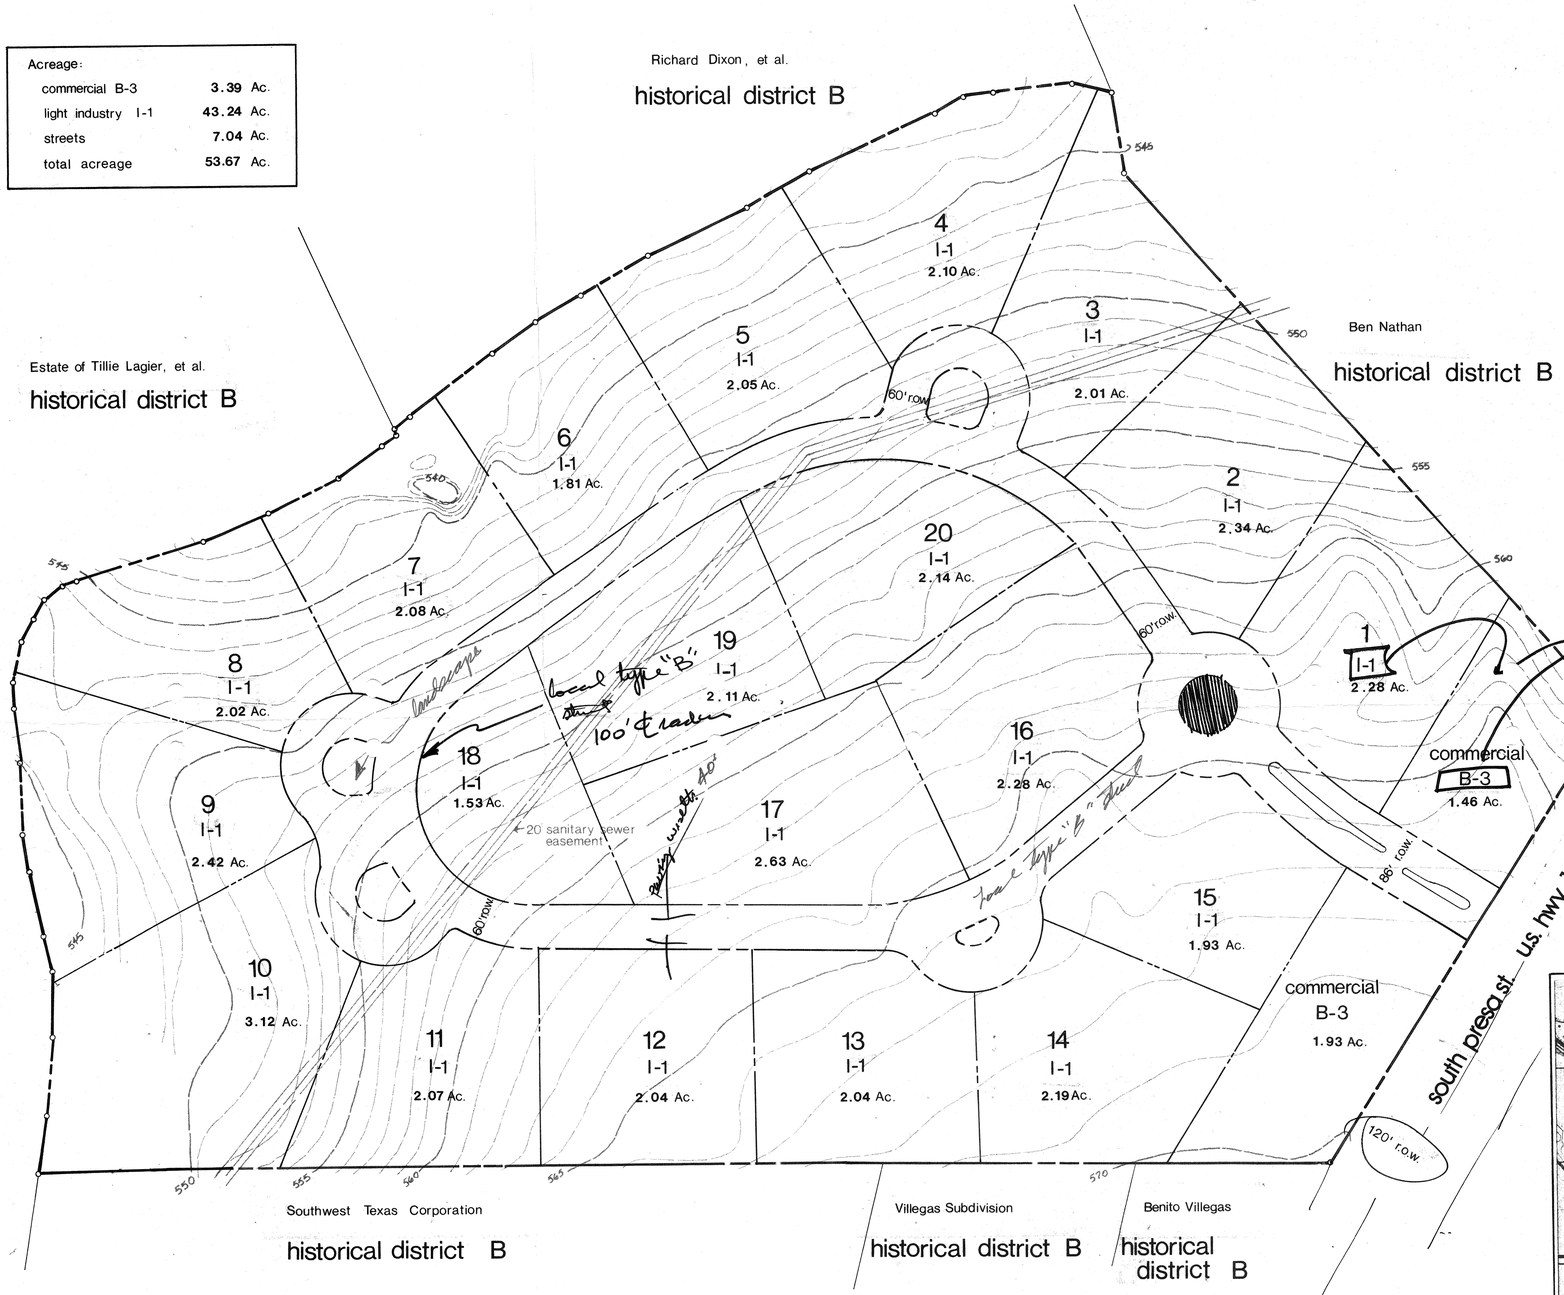

vicinity map

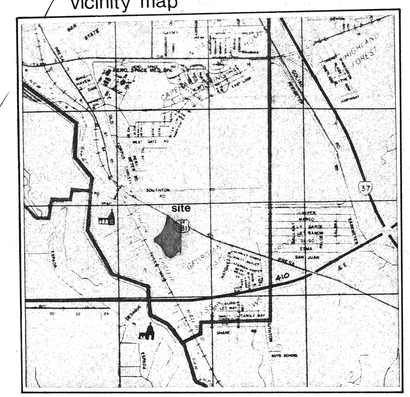

scale: 1" = 100'

preliminary plan

NOT A P.O.A.D.P. AREA WILL BE PLATTED AS IN ONE UNIT copy to all of Dean

larry k. thompson
management & development inc.
2503 74th st. #200
lubbock, texas 79423

san juan industrial park

PLANNED ENVIRONMENTS INC.
LAND PLANNERS

#121