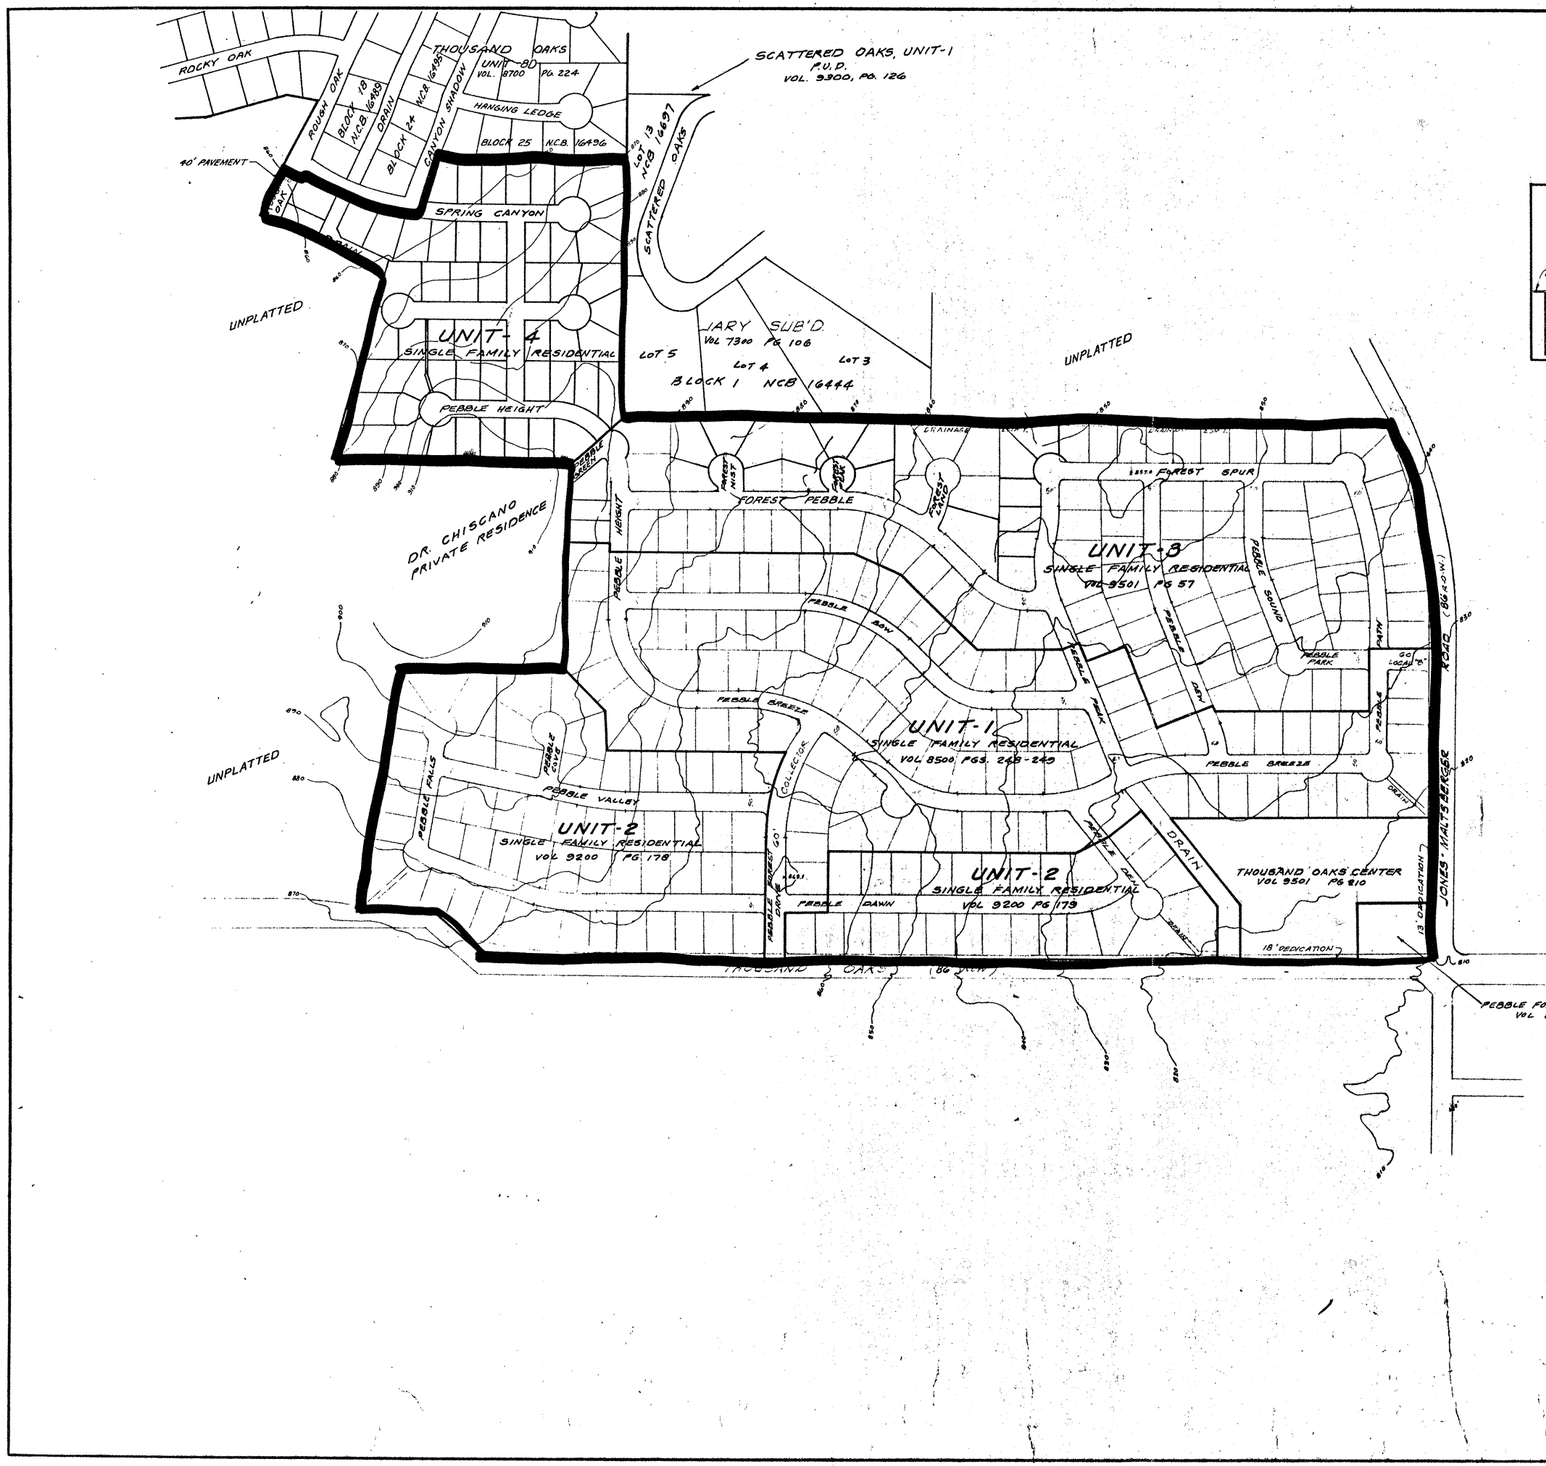

NOTES:

1. SEWER SERVICE PROVIDED BY CITY OF SAN ANTONIO.
2. WATER SERVICE PROVIDED BY CITY OF SAN ANTONIO WATER BOARD.
3. DEVELOPMENT PROJECT SCHEDULE:
   a. UNITS 1, 2, 3, THOUSAND OAKS CENTER AND PEBBLE FOREST COMMERCIAL, UNIT-1 ARE RECORDED AND EXISTING.
   b. UNIT-4 TO BE COMPLETED BY JANUARY 1986.

RECEIVED
NOV 26 1984
DEPARTMENT OF PLANNING
Subdivision Section

TOTAL ACRES = 112.807
5.5± AC. COMMERCIAL
347 RESIDENTIAL LOTS
50' x 120' TYPICAL SIZE

NE

DATE	NO.	REVISION DESCRIPTION	BY

PEBBLE FOREST
PRELIMINARY OVERALL AREA DEVELOPMENT PLAN

MACINA, BOSE, COPELAND & ASSOC., INC.
FORMERLY
R. MARVIN SHIPMAN & CO.
CONSULTING ENGINEERS
415 BREESPORT DR SAN ANTONIO, TEXAS

DESIGN R.W.B.
DRAWN P.D.
CHECKED
DATE NOV. 19, 1984
JOB NO. C-4416
SHT. 1 OF 1

138