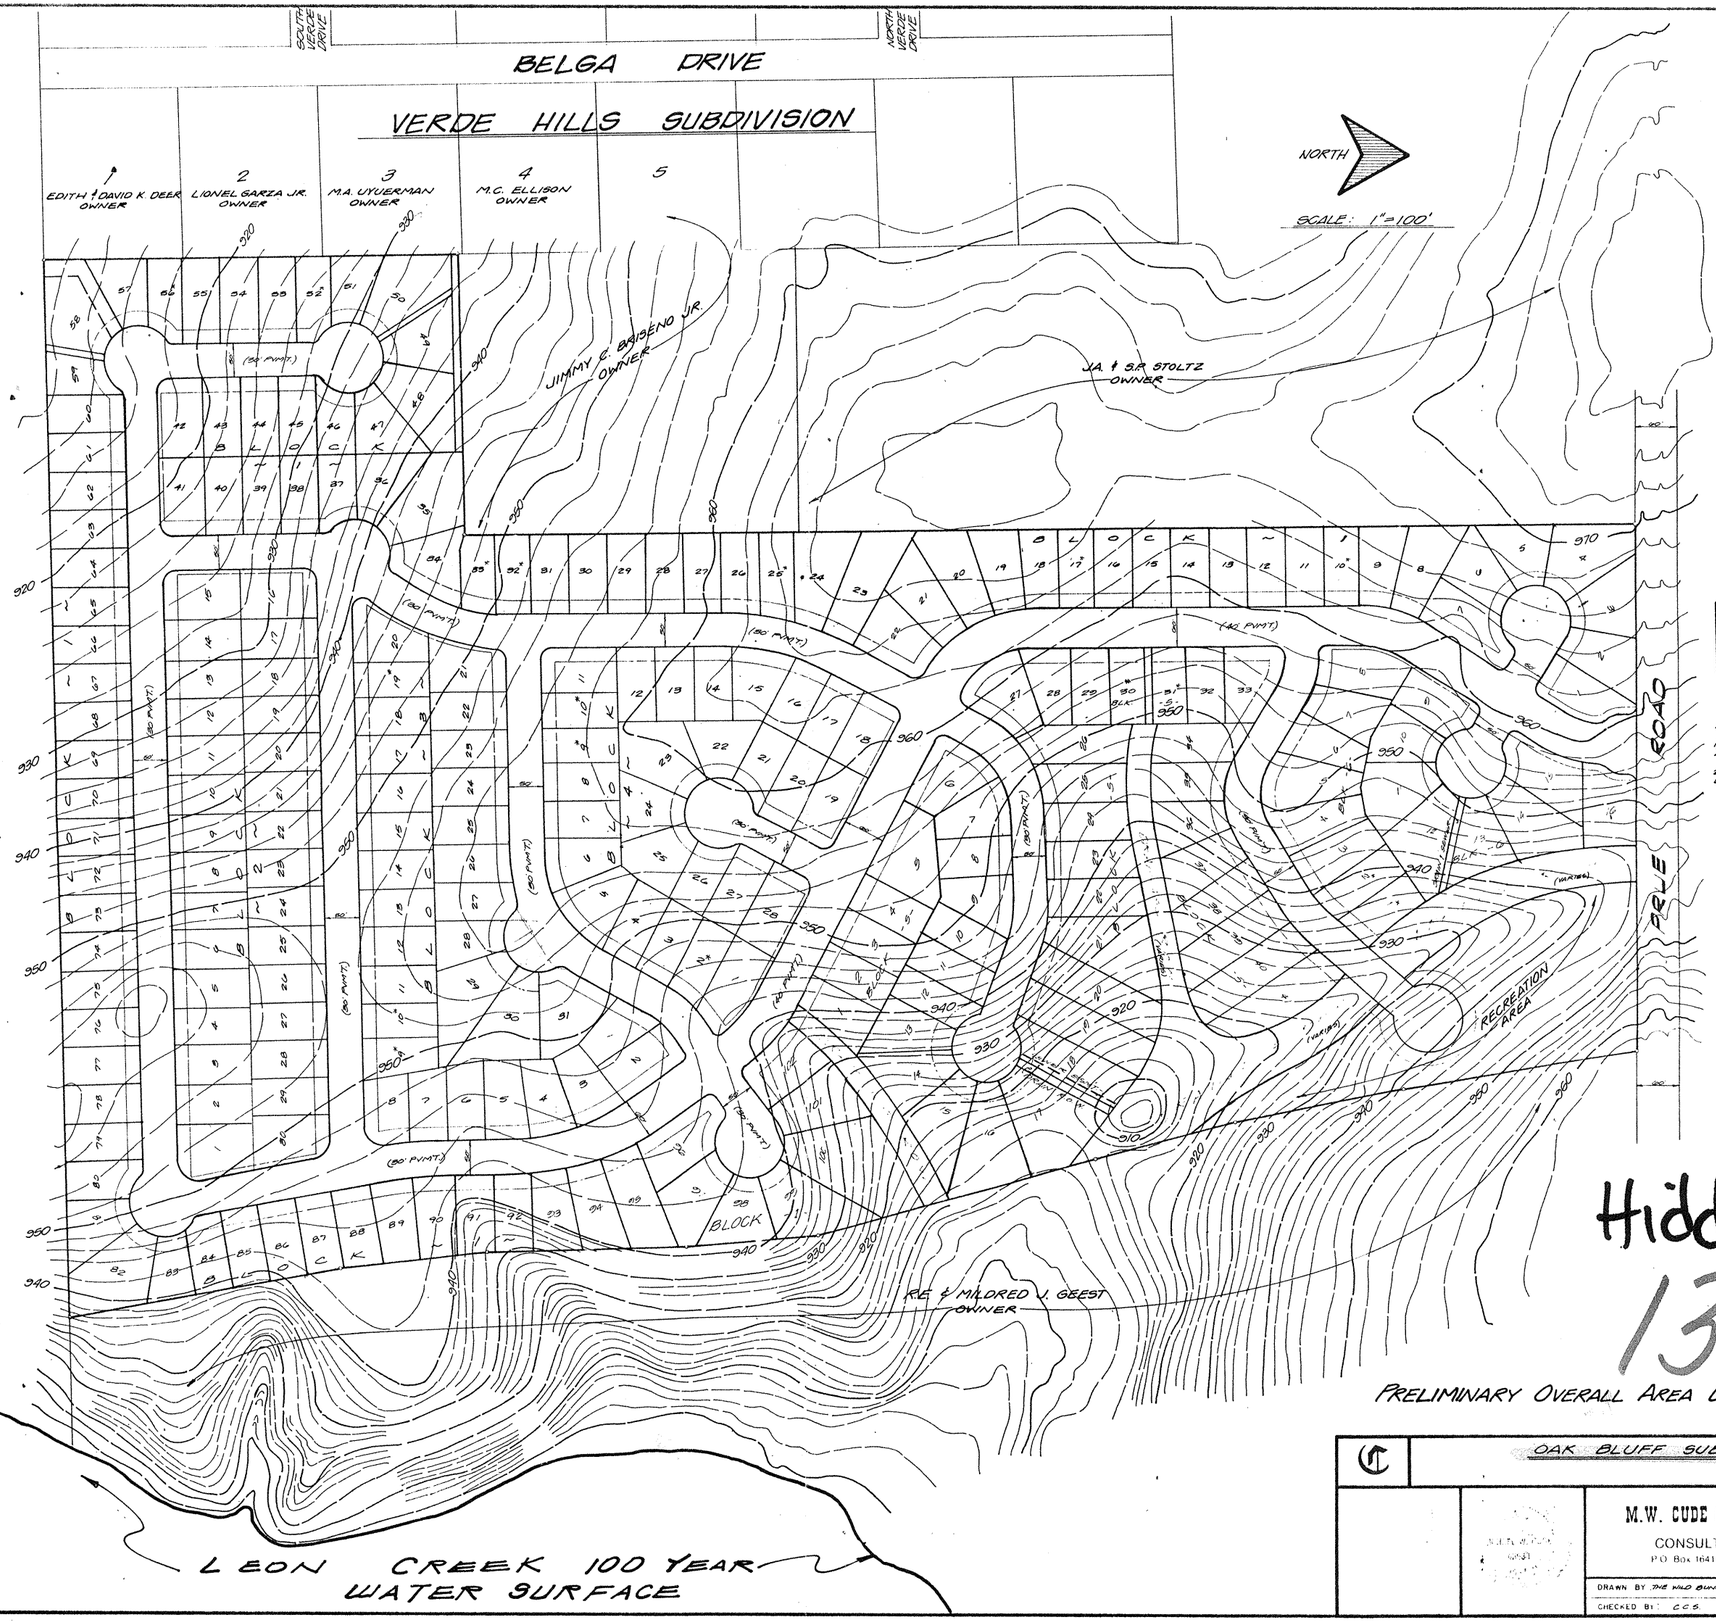

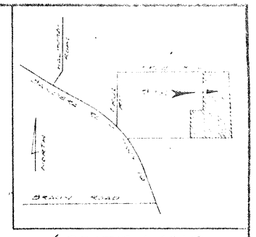

LOCATION MAP

OAK BLUFF UNIT-1

DEVELOPER: SANDIA DEVELOPMENT
LAND USE: SINGLE FAMILY
ADDRESS: 9000 WURZBACH
TELE: 692-3729

OAK BLUFF, UNIT-1 ESTIMATED CONSTRUCTION		
	BEGIN	COMPLETE
UNIT-1	MARCH 1985	DEC. 1985

NOTES:

1) CITY OF SAN ANTONIO SEWAGE DISPOSAL, DESIGNED AS PER CITY OF SAN ANTONIO SPECIFICATIONS.

2) CITY WATER BOARD WILL SUPPLY THE WATER, DESIGNED AS PER CITY OF SAN ANTONIO SPECIFICATIONS.

OAK BLUFF U-1 55.28 ACS.
55.28 TOTAL ACRES

Hidden Bluff
139 NW

PRELIMINARY OVERALL AREA DEVELOPMENT PLAN

OAK BLUFF SUBDIVISION

M.W. CUDE & ASSOCIATES, INC.
CONSULTING ENGINEERS
P.O. Box 16411 San Antonio, Texas

REVISIONS	
DATE	DESCRIPTION

DRAWN BY: THE WILD BUNCH | DATE: FEB. 1985
CHECKED BY: C.C.S. | JOB NO.
SHEET 1 OF 1