AREA SUMMARY	
LOT 3	0.680
LOT 4	0.654
LOT 5	0.774
LOT 6	2.527
LOT 7	1.718
LOT 8	2.352
LOT 9	0.744
LOT 10	0.807
LOT 11	0.580
LOT 12	0.773
LOT 13	4.366
LOT 14	0.377
STREET	1.591
TOTAL AREA = 17.952	

NAME OF SUBDIVISION: MED TECH SUBDIVISION, UNIT 2
PROPOSED LAND USE: OFFICE - SERVICE PARK
EXIST. ZONING: B-3
OWNER/DEVELOPER: Co - Hi COMPANY, INC.
4139 GARDENDALE SUITE 103
SAN ANTONIO TEXAS 78229

RECEIVED
MAY 9 1986
DEPARTMENT OF PLANNING
Subdivision Section

#228

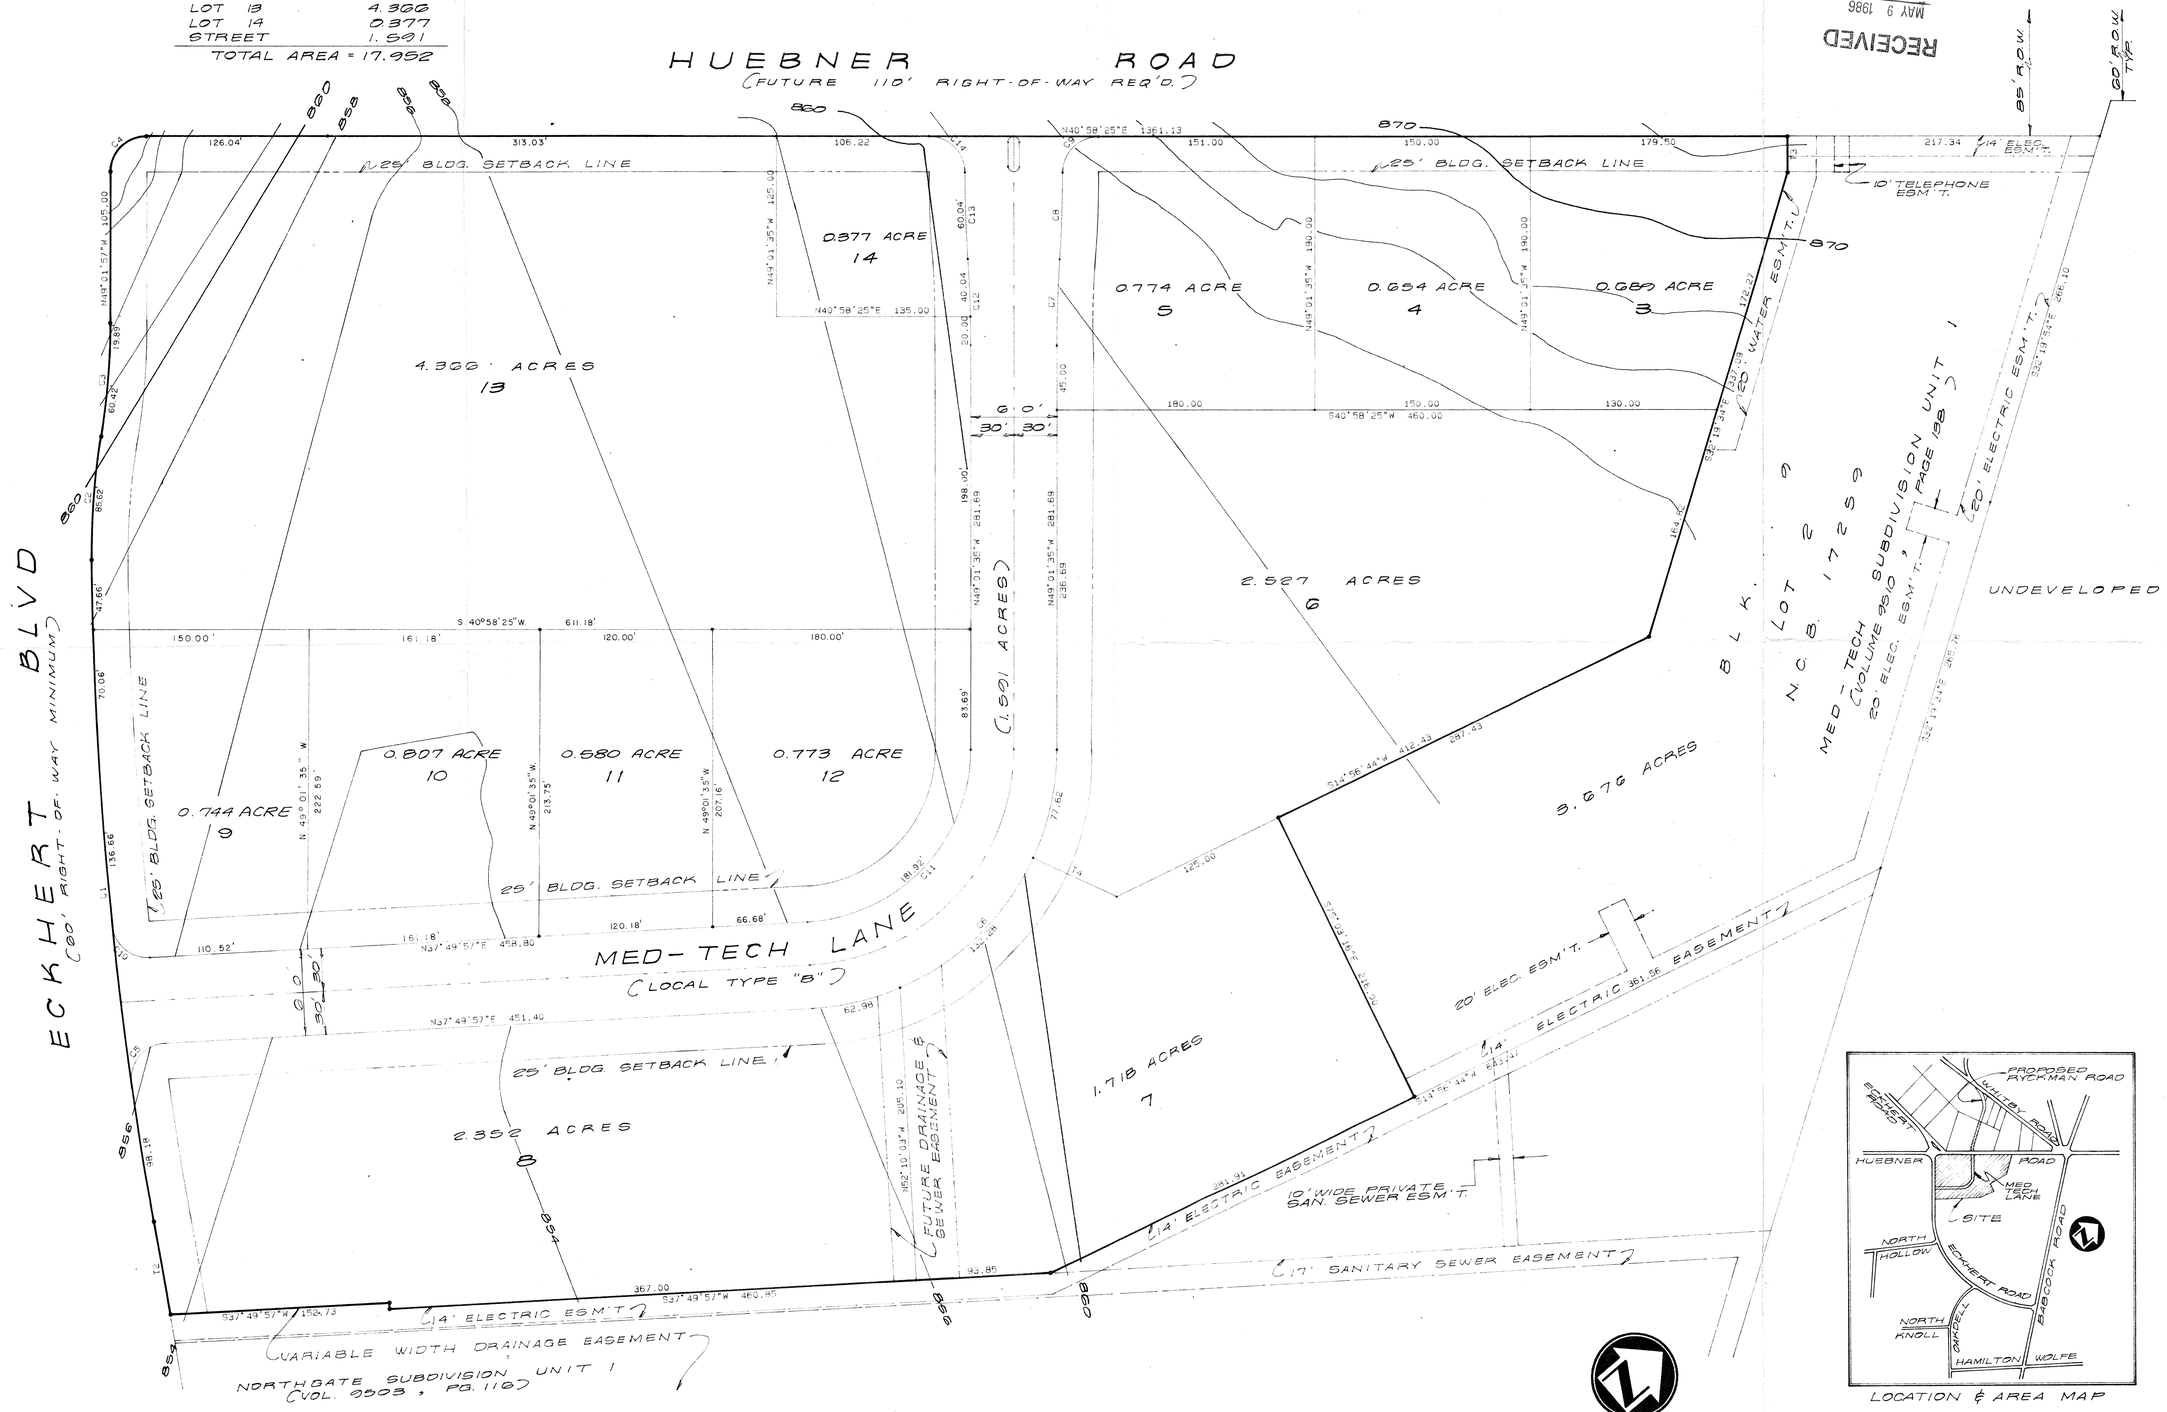

PRELIMINARY OVERALL AREA DEVELOPMENT PLAN

LOCATION & AREA MAP

228

DEVELOPMENT SITE PLAN
FOR
MED TECH PARK SUBDIVISION PHASE II

SAN ANTONIO BEXAR COUNTY TEXAS

W.F. CASTELLA & ASSOCIATES, INC.
Engineers • Surveyors • Planners
1039 W. Hildebrand • San Antonio, Texas 78201 • (512) 734-5351

REVISIONS:

JOB NO: 43950
FILE: N.C.B. 17259
DATE: APRIL 1985
DESIGN: LUIS R.
DRAWN: BERT C.
CHECKED: R.V.G.
SHEET 1 OF 1