LA CANTERA (THE RIM)

MASTER DEVELOPMENT PLAN (MDP)

AMENDMENT TO PRELIMINARY OVERALL AREA DEVELOPMENT PLAN #237

OWNER: THOMAS ENTERPRISES
45 ANSLEY DRIVE
NEWNAN, GEORGIA 30263
OCTOBER 18, 2004

NOTES:
*PROJECT SIZE: APPROXIMATELY 680 ACRES
*THIS MDP (POADP) IS AN AMENDMENT TO AN APPROVED POADP FORMALLY (FIGURE #237, DATED 11/10/87)
*PROPERTY IS WHOLLY LOCATED WITHIN THE JURISDICTION OF THE CITY OF SAN ANTONIO.

SCALE : 1"=300'
0' 300' 600' 900'

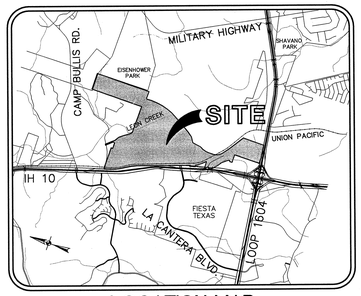

LOCATION MAP
N.T.S.

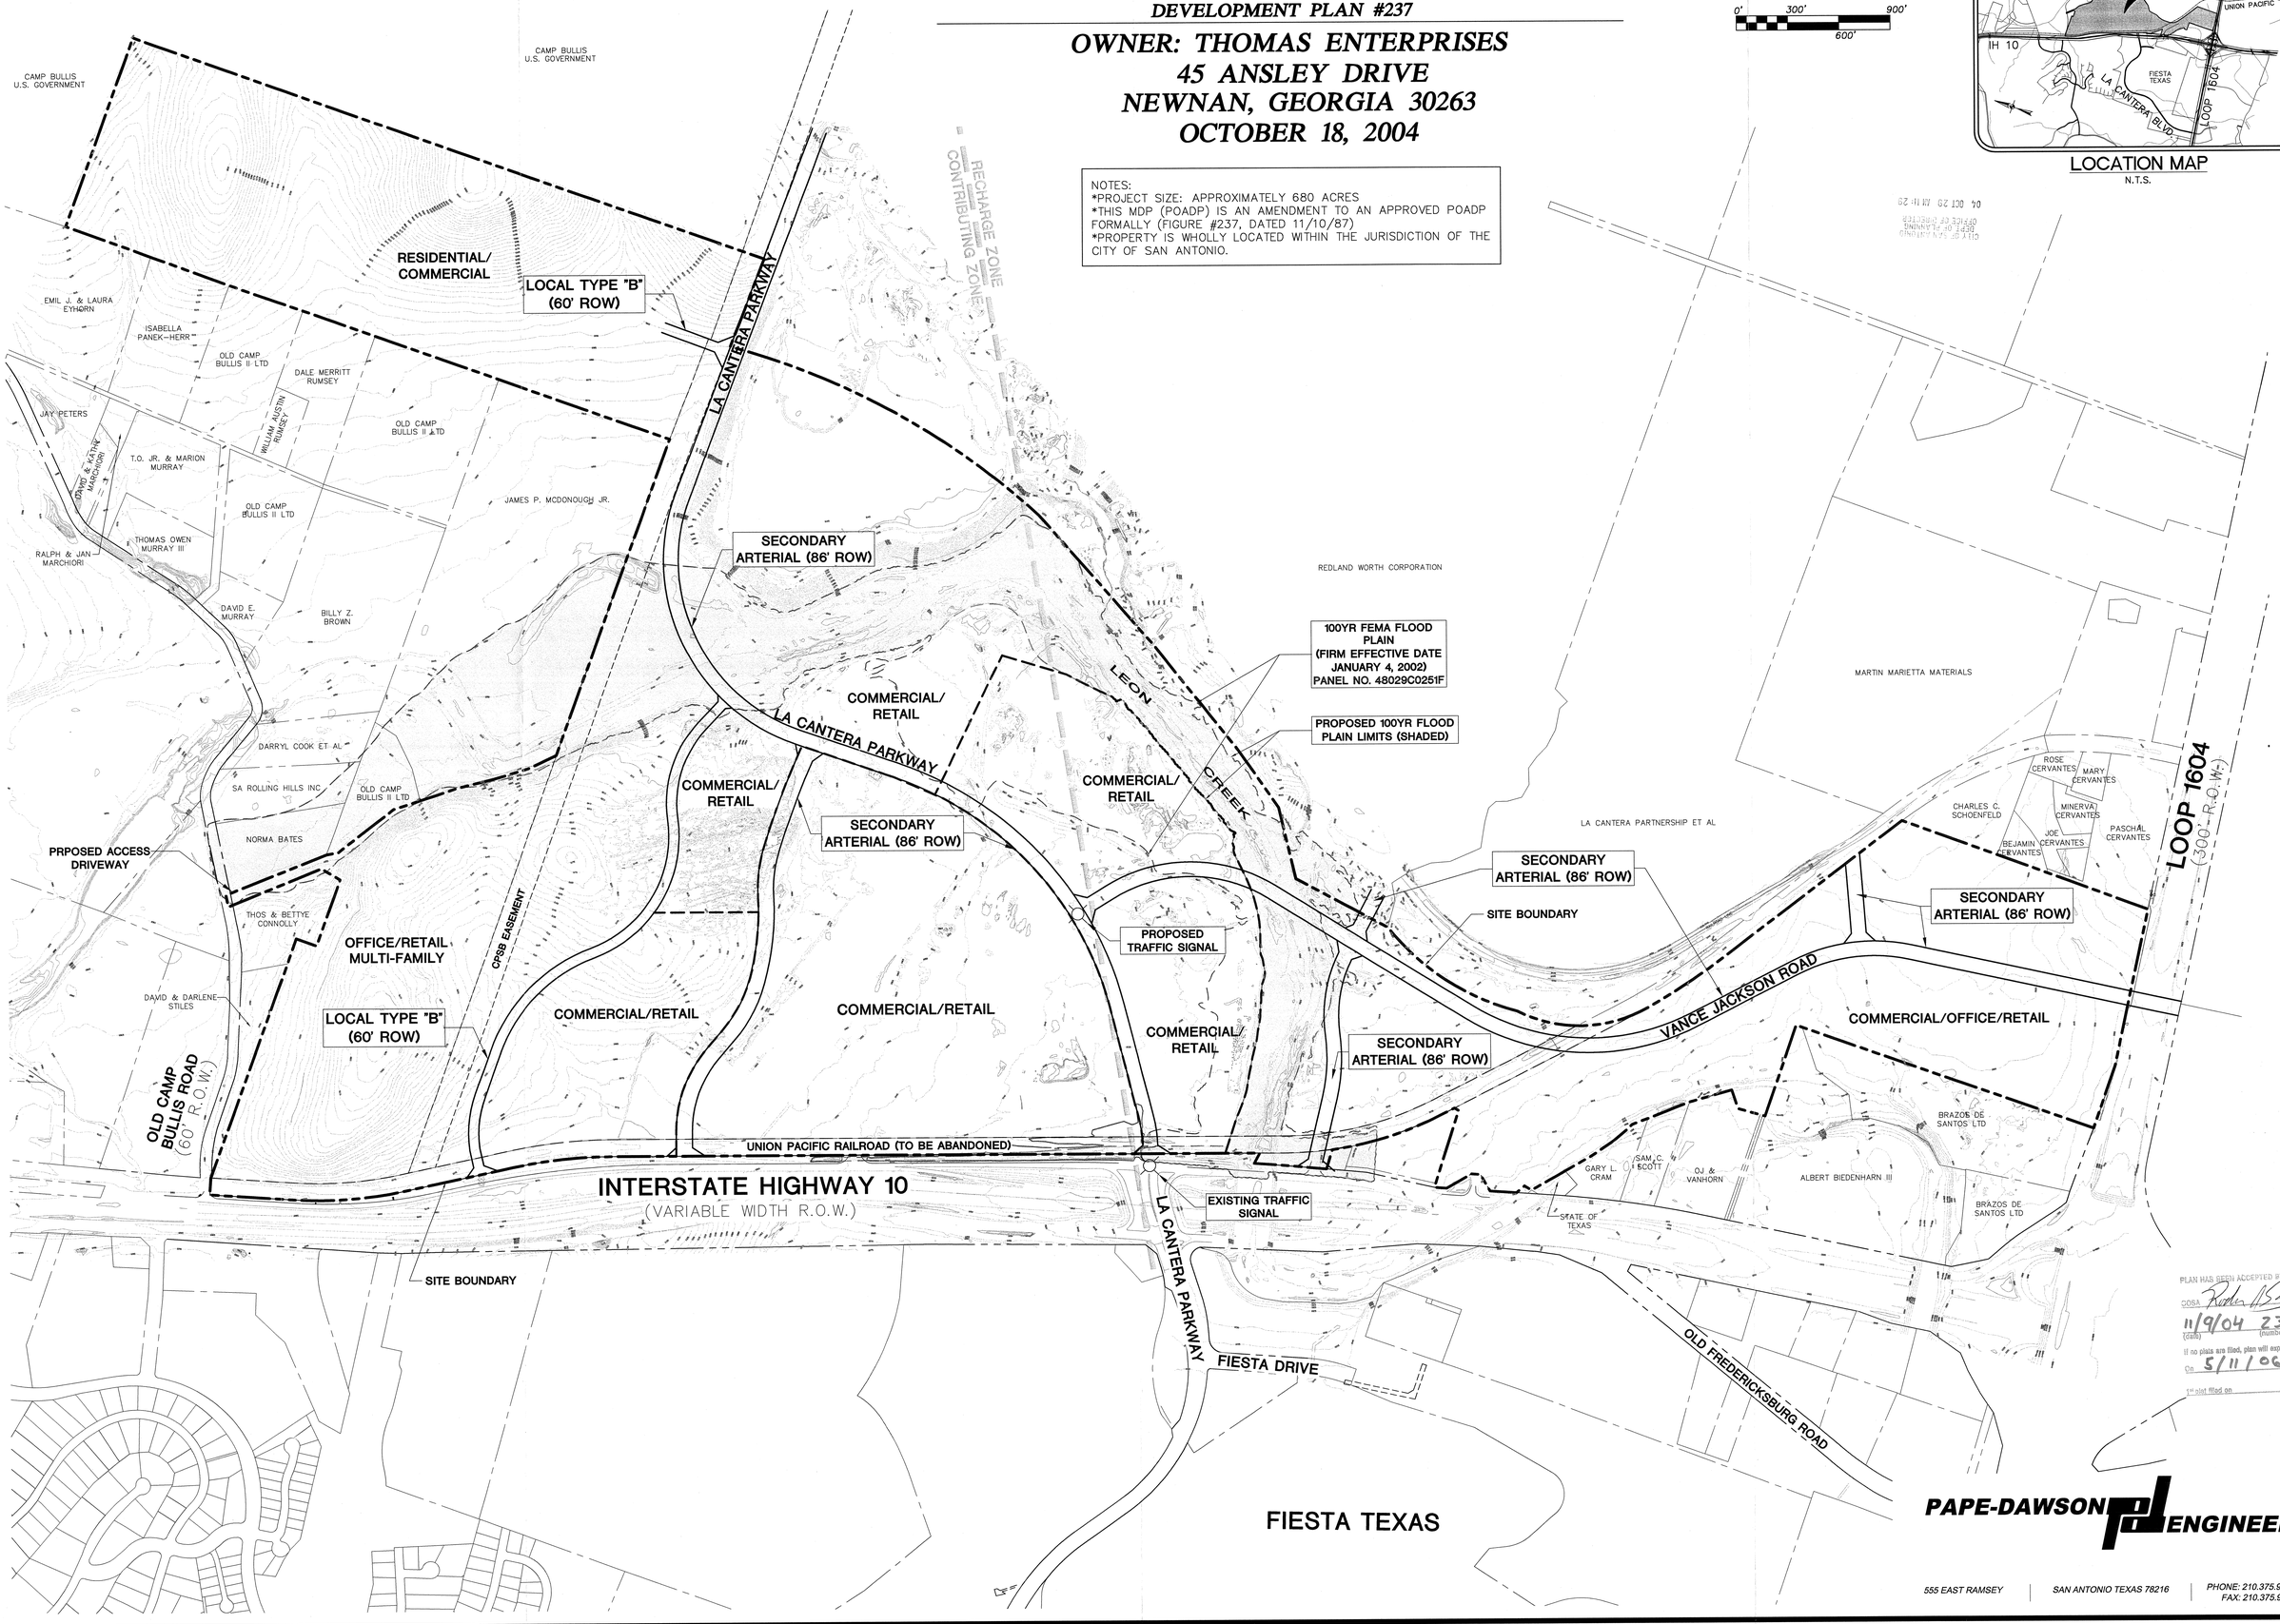

PLAN HAS BEEN ACCEPTED BY
COSA Robert Ibarra
11/9/04 (date) 237-C (number)
If no plats are filed, plan will expire
on 5/11/06
1st plat filed on

PAPE-DAWSON ENGINEERS

555 EAST RAMSEY | SAN ANTONIO TEXAS 78216 | PHONE: 210.375.9000 FAX: 210.375.9010

Date: Oct 18, 2004, 3:19pm User ID: RLeip
File: K:\LA CANTERA\Drawings\MDP-MDS.dwg

THIS DOCUMENT HAS BEEN PRODUCED FROM MATERIAL THAT WAS STORED AND/OR TRANSMITTED ELECTRONICALLY AND MAY HAVE BEEN INADVERTENTLY ALTERED. RELY ONLY ON FINAL HARDCOPY MATERIALS BEARING THE CONSULTANT'S ORIGINAL SIGNATURE AND SEAL.

237C