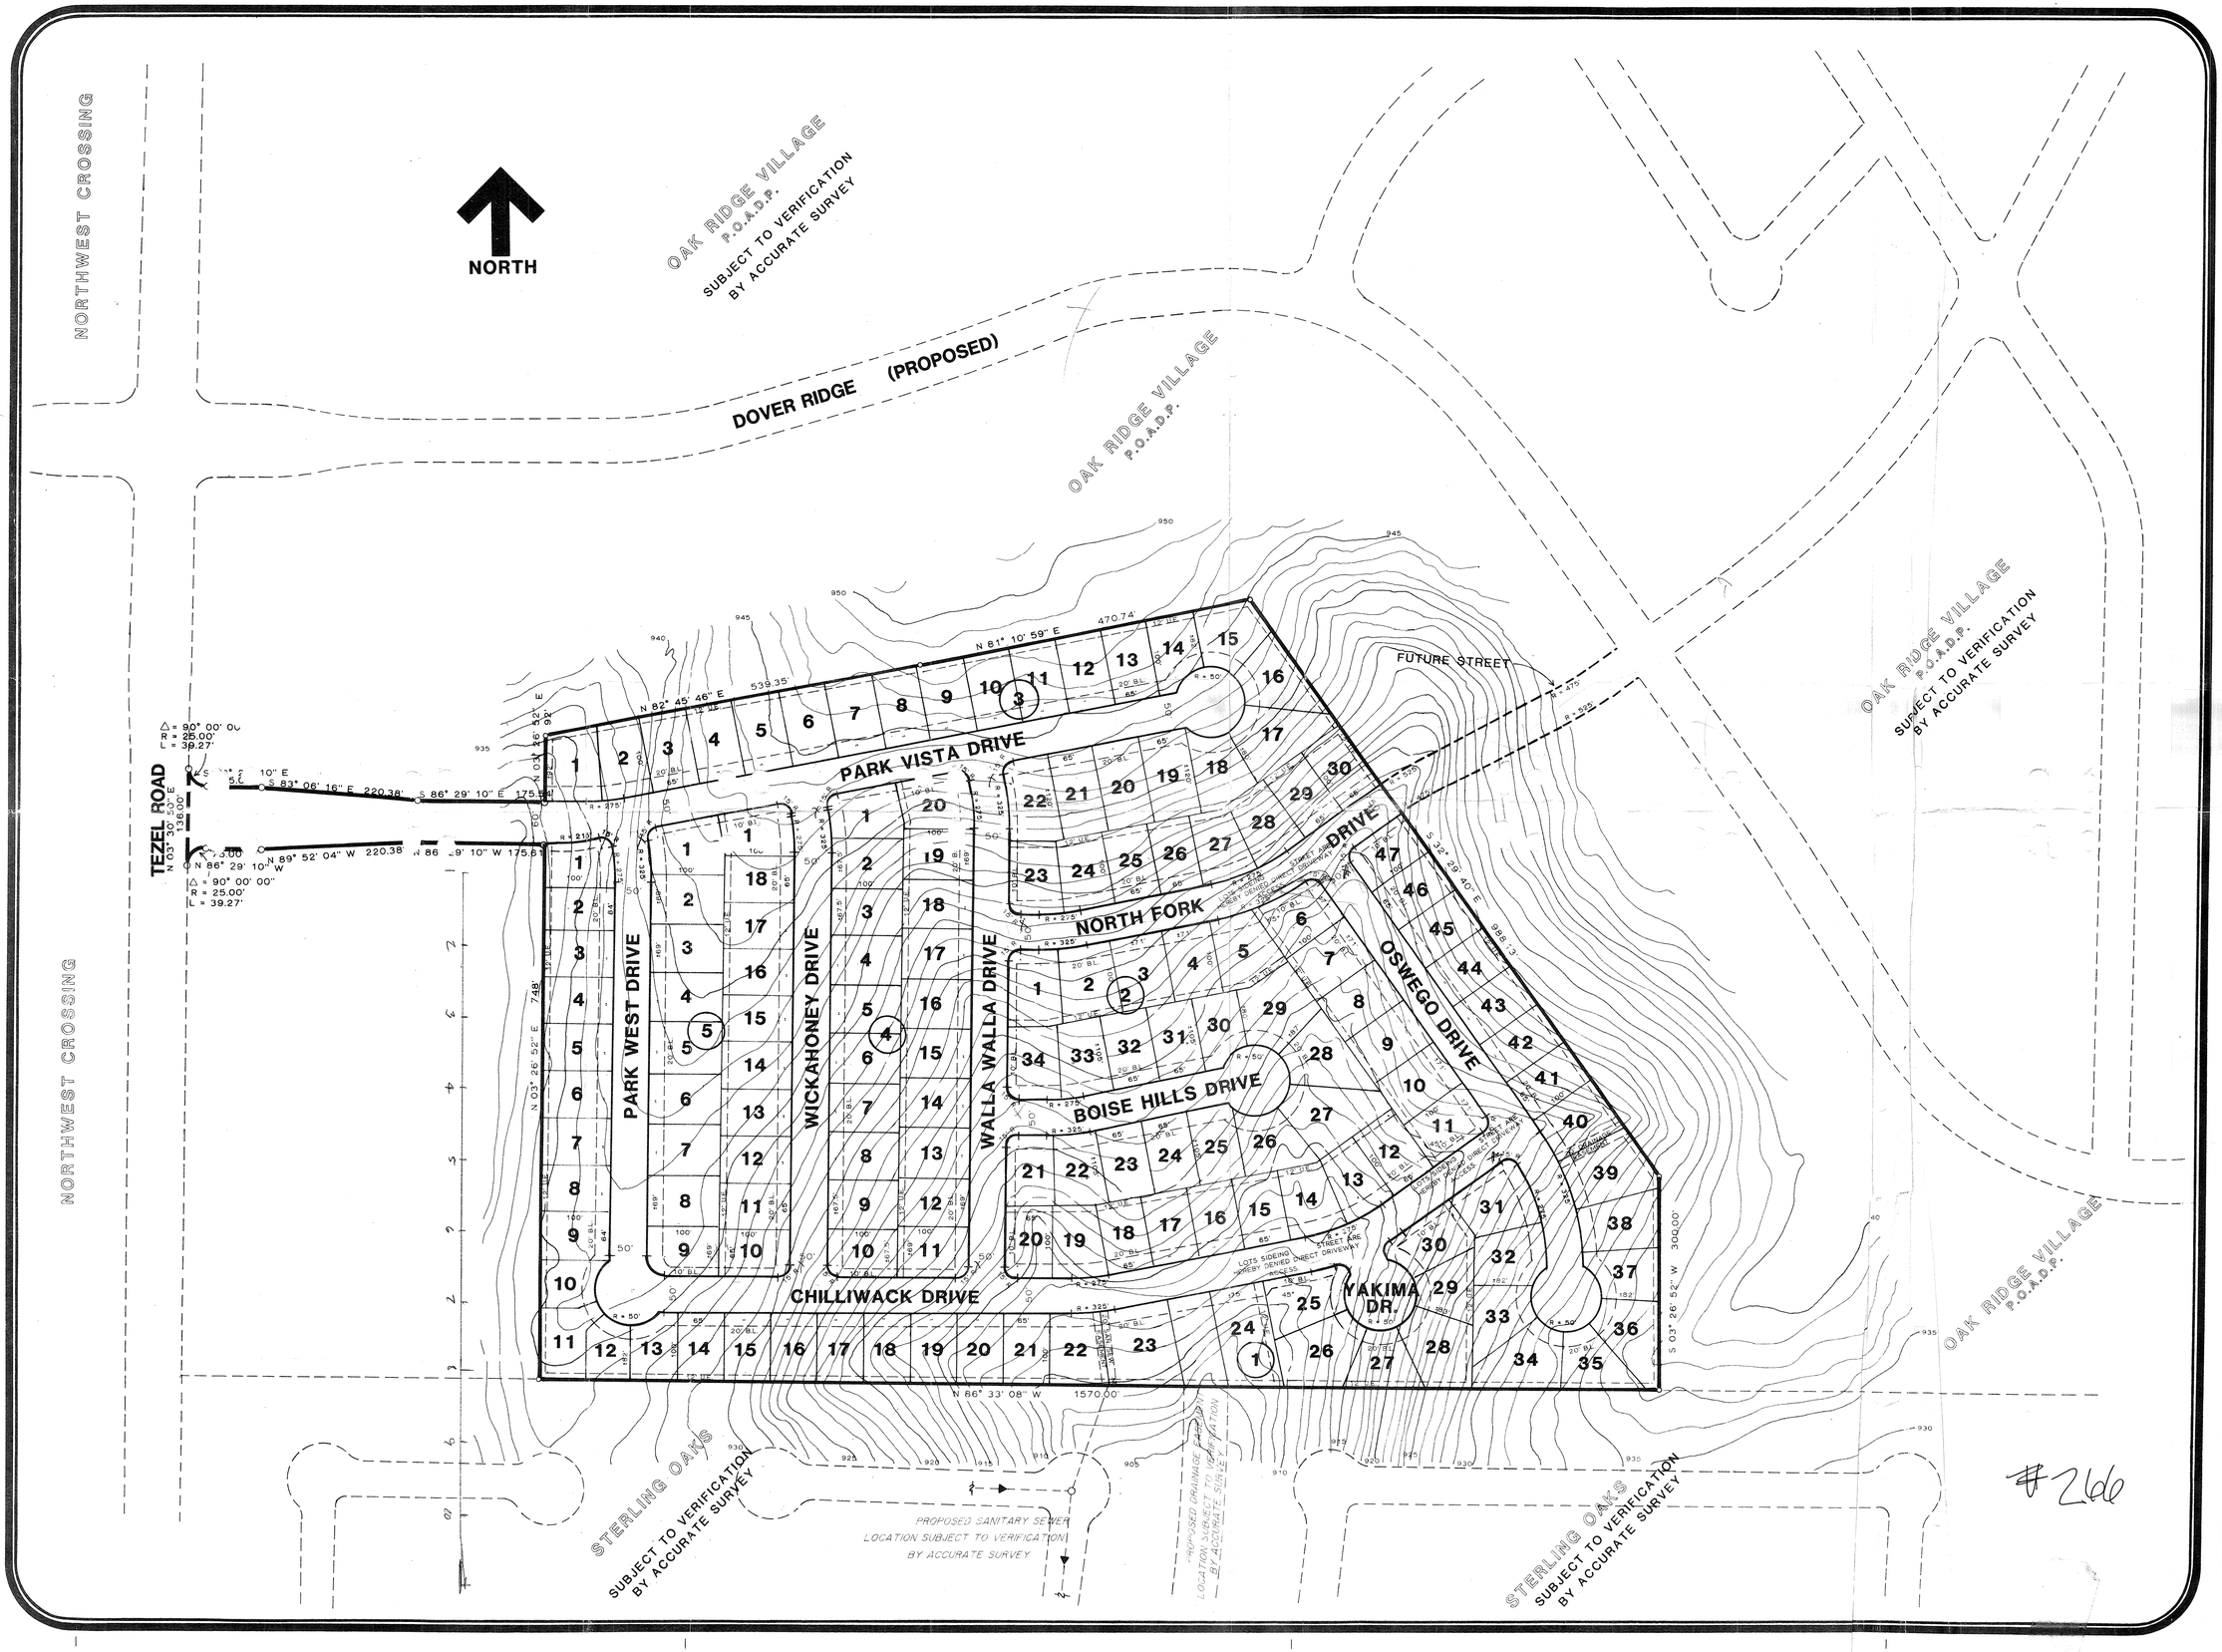

Vernon G. Henry and Associates, Inc.
Planning Consultants & Landscape Architects
5959 Memorial Dr. Houston, TX 77007 713/869-2113

NORTHWEST PARK

A PRELIMINARY PLAT OF 31.967 ACRES OUT OF THE M.G. DE LOS SANTOS SURVEY NO. 82, A-664,
COUNTY BLOCK 446, BEXAR COUNTY, TEXAS

5 BLOCKS 151 LOTS

OWNER: HOMECRAFT LAND DEVELOPMENT INC.
ENGINEER: DANNENBAUM ENGINEERING CORP.

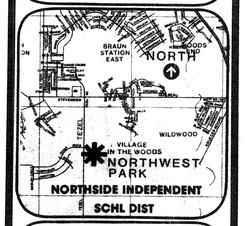

0 50' 100' 200'
ORIGINAL SCALE: 1" = 100'

JOB CODE: CRAFT TEZEL
FILE:
DRAWN BY: S.W.
DATE: 9/23/83
REV. 10/4/83