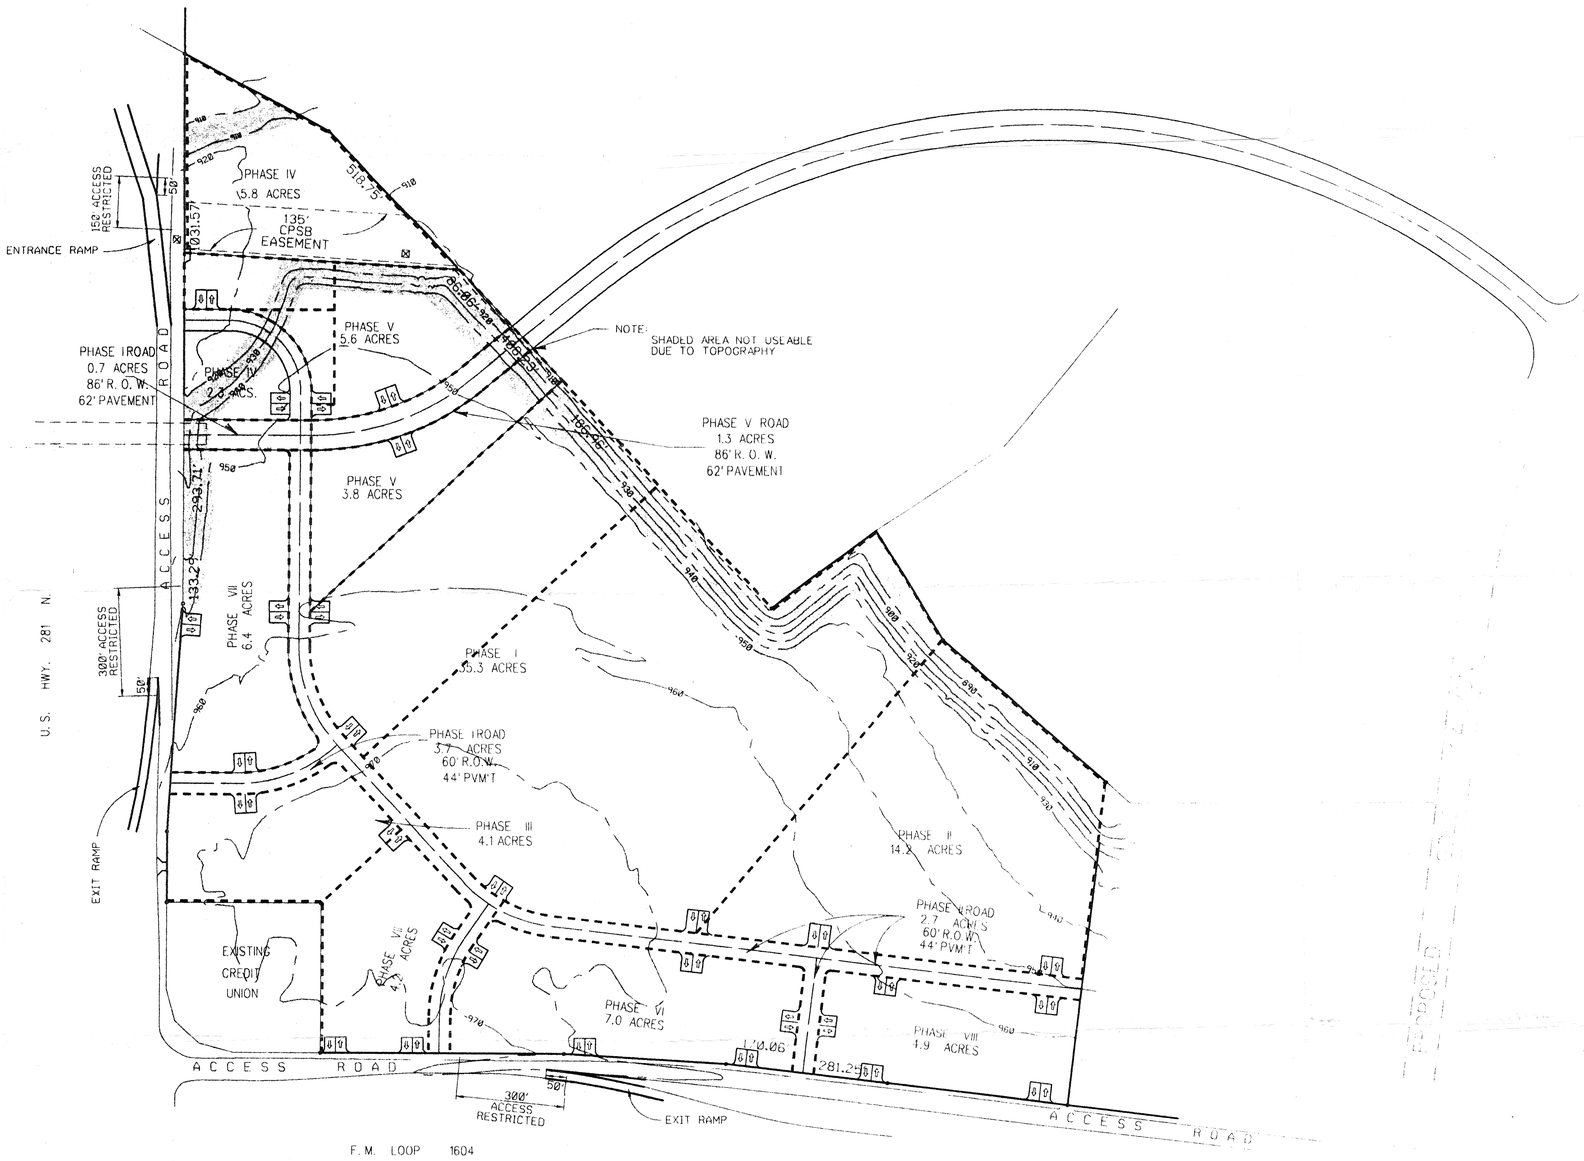

LEGEND

PROPOSED DRIVE APRON

PHASE	DESCRIPTION	COMPLETION DATE
I	RETAIL/ENTERTAINMENT	SUMMER '98
II	RETAIL	FALL '98
III	RETAIL/RESTAURANT	FALL '98
IV	RETAIL/RESTAURANT	SUMMER '99
V	RETAIL	WINTER '99
VI	RETAIL	SPRING 2000
VII	OFFICE/HOTEL	FALL 2000
VIII	OFFICE/SERVICE	SUMMER 2001
IX	RETAIL	FALL 2001

PLAN HAS BEEN ACCEPTED BY
COSA 327-B
(date) (number)
If no plats are filed, plan will expire on
1st plat filed on

MACINA • BOSE • COPELAND & ASSOC., INC.
CONSULTING ENGINEERS AND LAND SURVEYORS
45 Breesport Drive, San Antonio, Texas 78216
(210) 349-0151

mbc ENGINEERS

P.O.A.D.P.
SANTIKOS 281 / 1604

REVISIONS
DATE NO DESCRIPTION BY

DESIGN DLA
DRAWN RWK/JJA
CHECKED
DATE 9-11-97
JOB NO 26467
SHT 1 OF 1

c:\dgn\281&1604\SANTIKOS\SPOADP.dgn 9-11-97 RWK