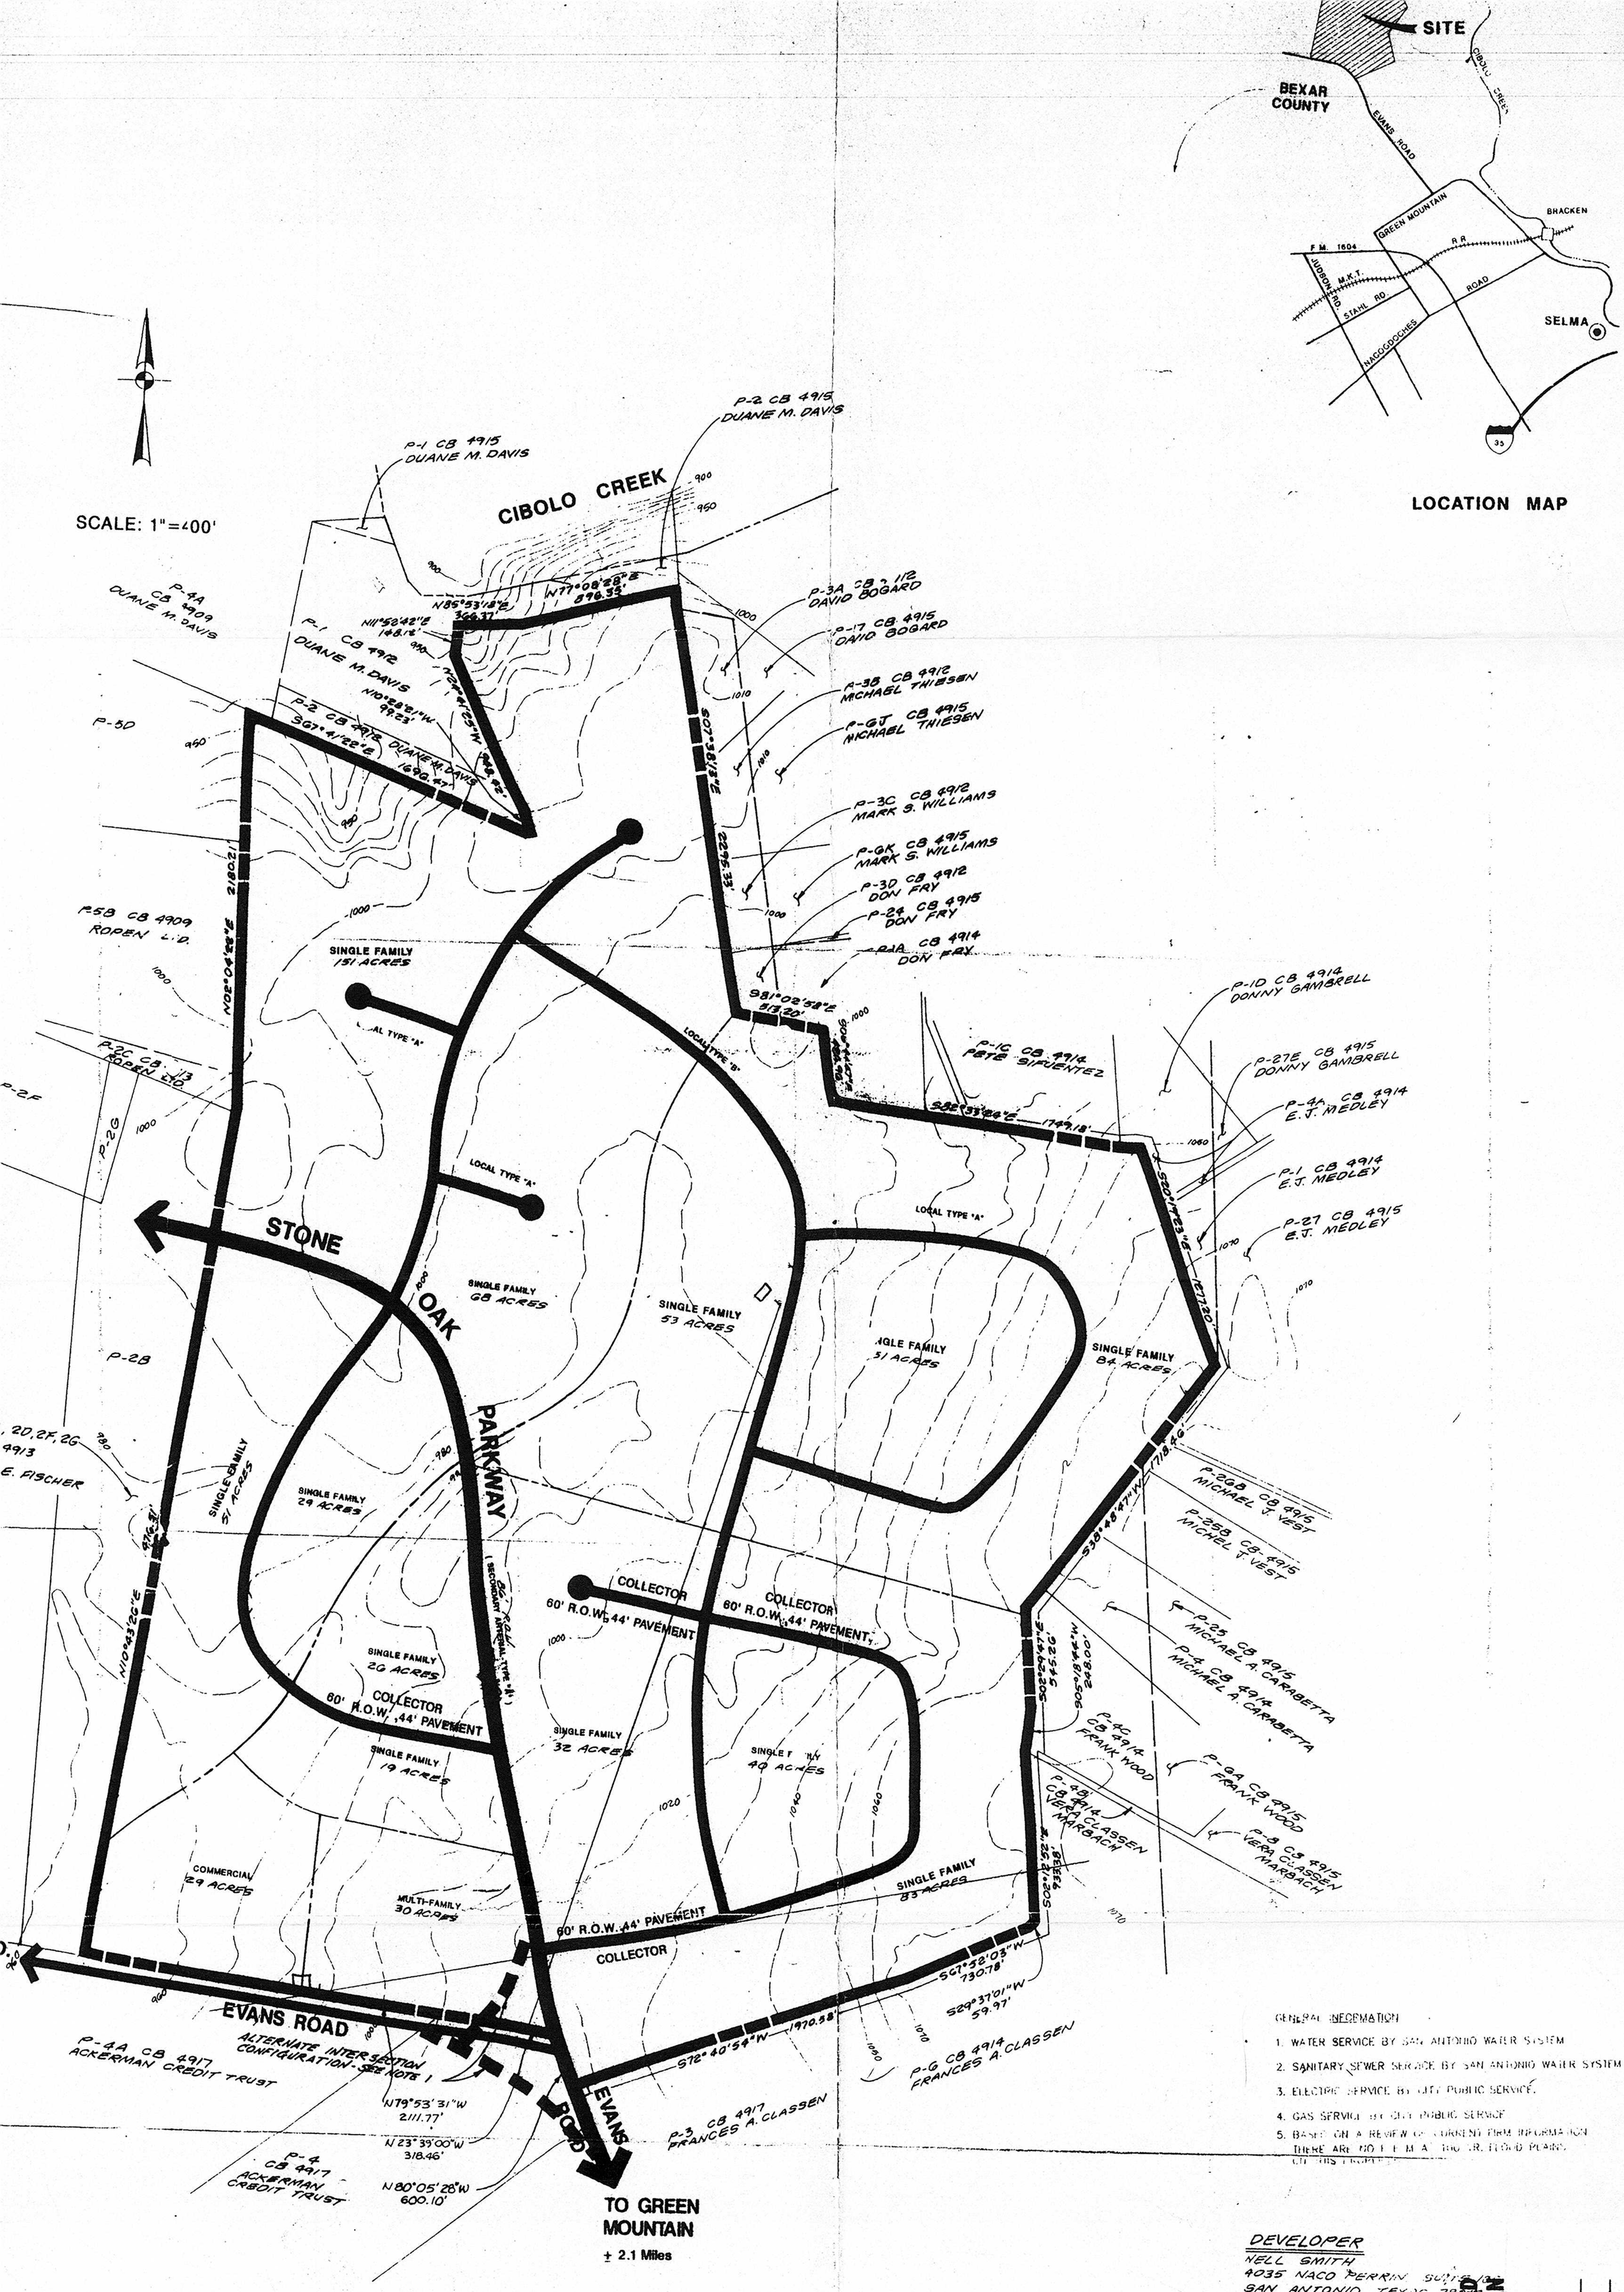

LOCATION MAP

GENERAL INFORMATION

1. WATER SERVICE BY SAN ANTONIO WATER SYSTEM
2. SANITARY SEWER SERVICE BY SAN ANTONIO WATER SYSTEM
3. ELECTRIC SERVICE BY CITY PUBLIC SERVICE.
4. GAS SERVICE BY CITY PUBLIC SERVICE
5. BASED ON A REVIEW OF CURRENT FIRM INFORMATION THERE ARE NO F.E.M.A. 100 YR. FLOOD PLAINS ON THIS PROPERTY.

NOTE 1:
FINAL ROADWAY INTERSECTION WILL BE COORDINATED WITH CITY OF SAN ANTONIO PLANNING DEPARTMENT AND ADJACENT PROPERTY OWNERS.

DEVELOPER
NELL SMITH
4035 NACO PERRIN SUITE 120
SAN ANTONIO, TEXAS 78217
PHONE: (210) 650-0303

ENGINEER
PAPE-DAWSON
9310 BROADWAY, BUILDING
SAN ANTONIO, TEXAS 78217
PHONE: (210) 924-9494

RECEIVED
00 MAR 31 AM 10:08
PLANNING & DEVELOPMENT SERVICES DIVISION

PLAN HAS BEEN ACCEPTED BY THE CITY OF SAN ANTONIO DEVELOPMENT REVIEW COMMITTEE
Date: 1-20-95
File # 460
Signed: D. Pahlmeyer