RECEIVED
97 MAR 19 AM 10: 11
CITY OF SA PLANNING AND DEVELOPMENT SERVICES DIVISION

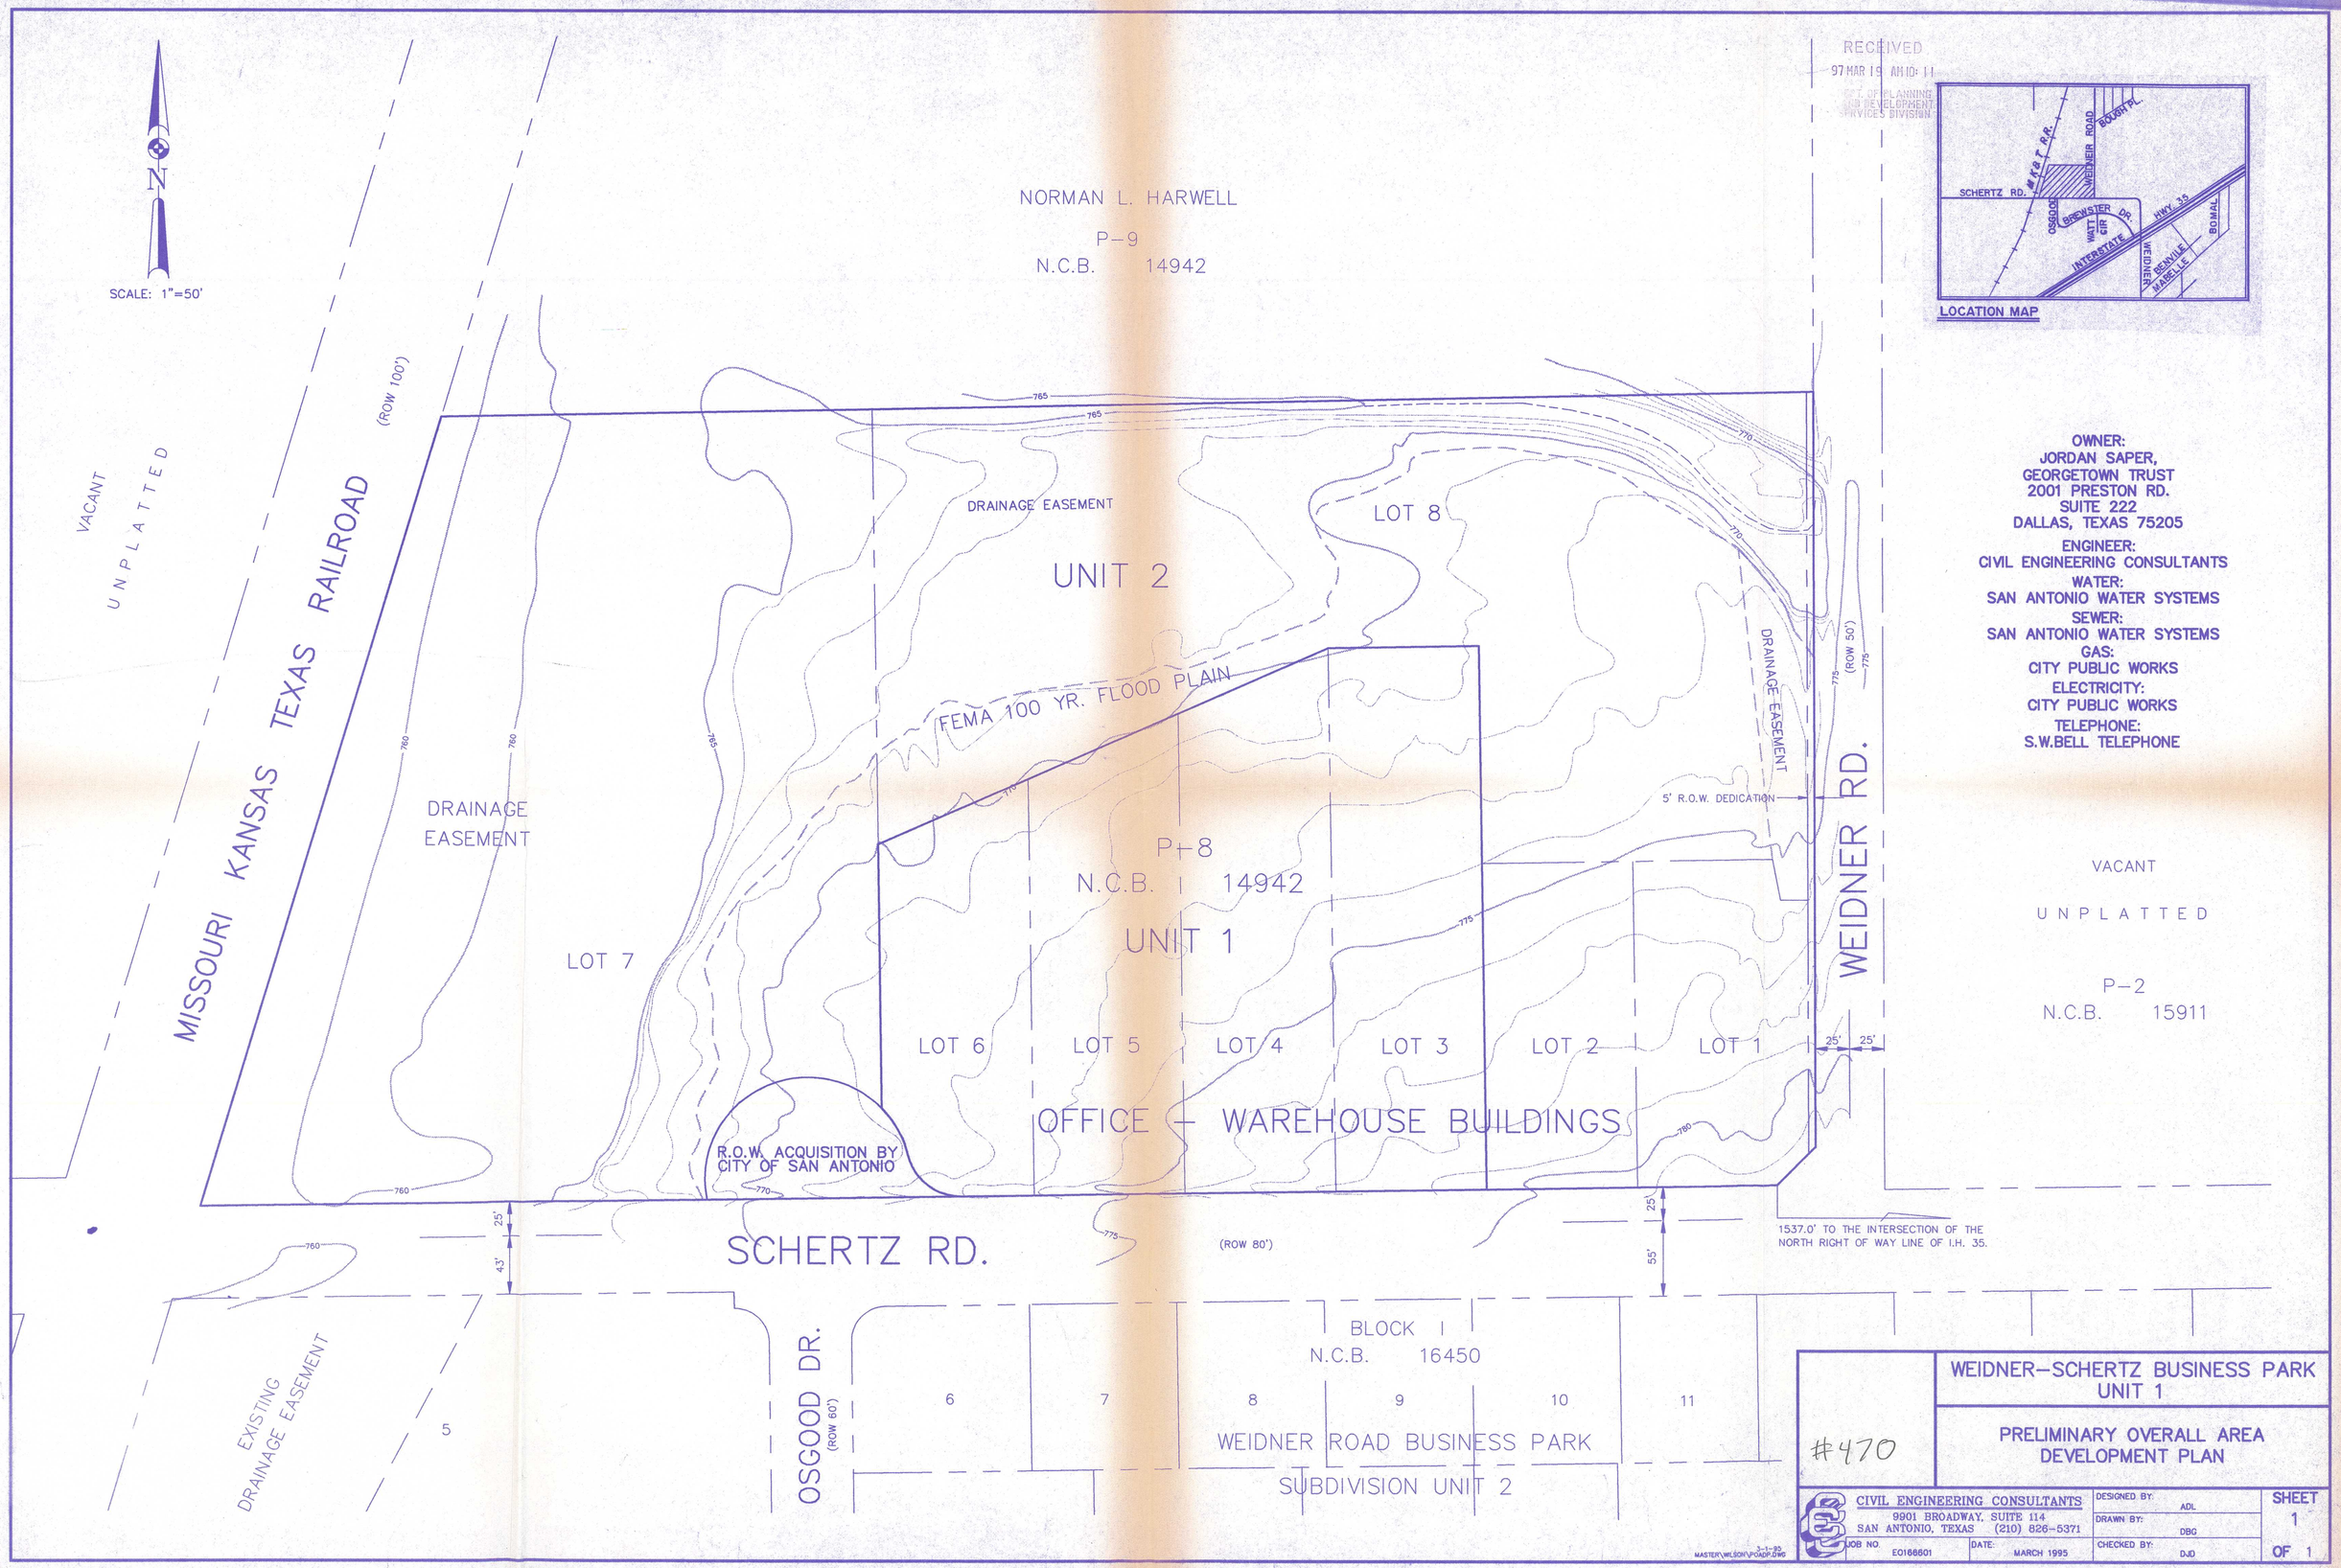

OWNER:
JORDAN SAPER,
GEORGETOWN TRUST
2001 PRESTON RD.
SUITE 222
DALLAS, TEXAS 75205

ENGINEER:
CIVIL ENGINEERING CONSULTANTS

WATER:
SAN ANTONIO WATER SYSTEMS

SEWER:
SAN ANTONIO WATER SYSTEMS

GAS:
CITY PUBLIC WORKS

ELECTRICITY:
CITY PUBLIC WORKS

TELEPHONE:
S.W.BELL TELEPHONE

#470

WEIDNER-SCHERTZ BUSINESS PARK UNIT 1

PRELIMINARY OVERALL AREA DEVELOPMENT PLAN

CIVIL ENGINEERING CONSULTANTS
9901 BROADWAY, SUITE 114
SAN ANTONIO, TEXAS (210) 826-5371

JOB NO. E0166601	DATE: MARCH 1995	DESIGNED BY: ADL	SHEET 1
		DRAWN BY: DBG	OF 1
		CHECKED BY: DJD	

3-1-95
MASTER\WILSON\PCADP.DWG