CITY OF SAN ANTONIO
DISTRICT 8
THE HONORABLE ROBERT MARBUT
(210) 207-7086

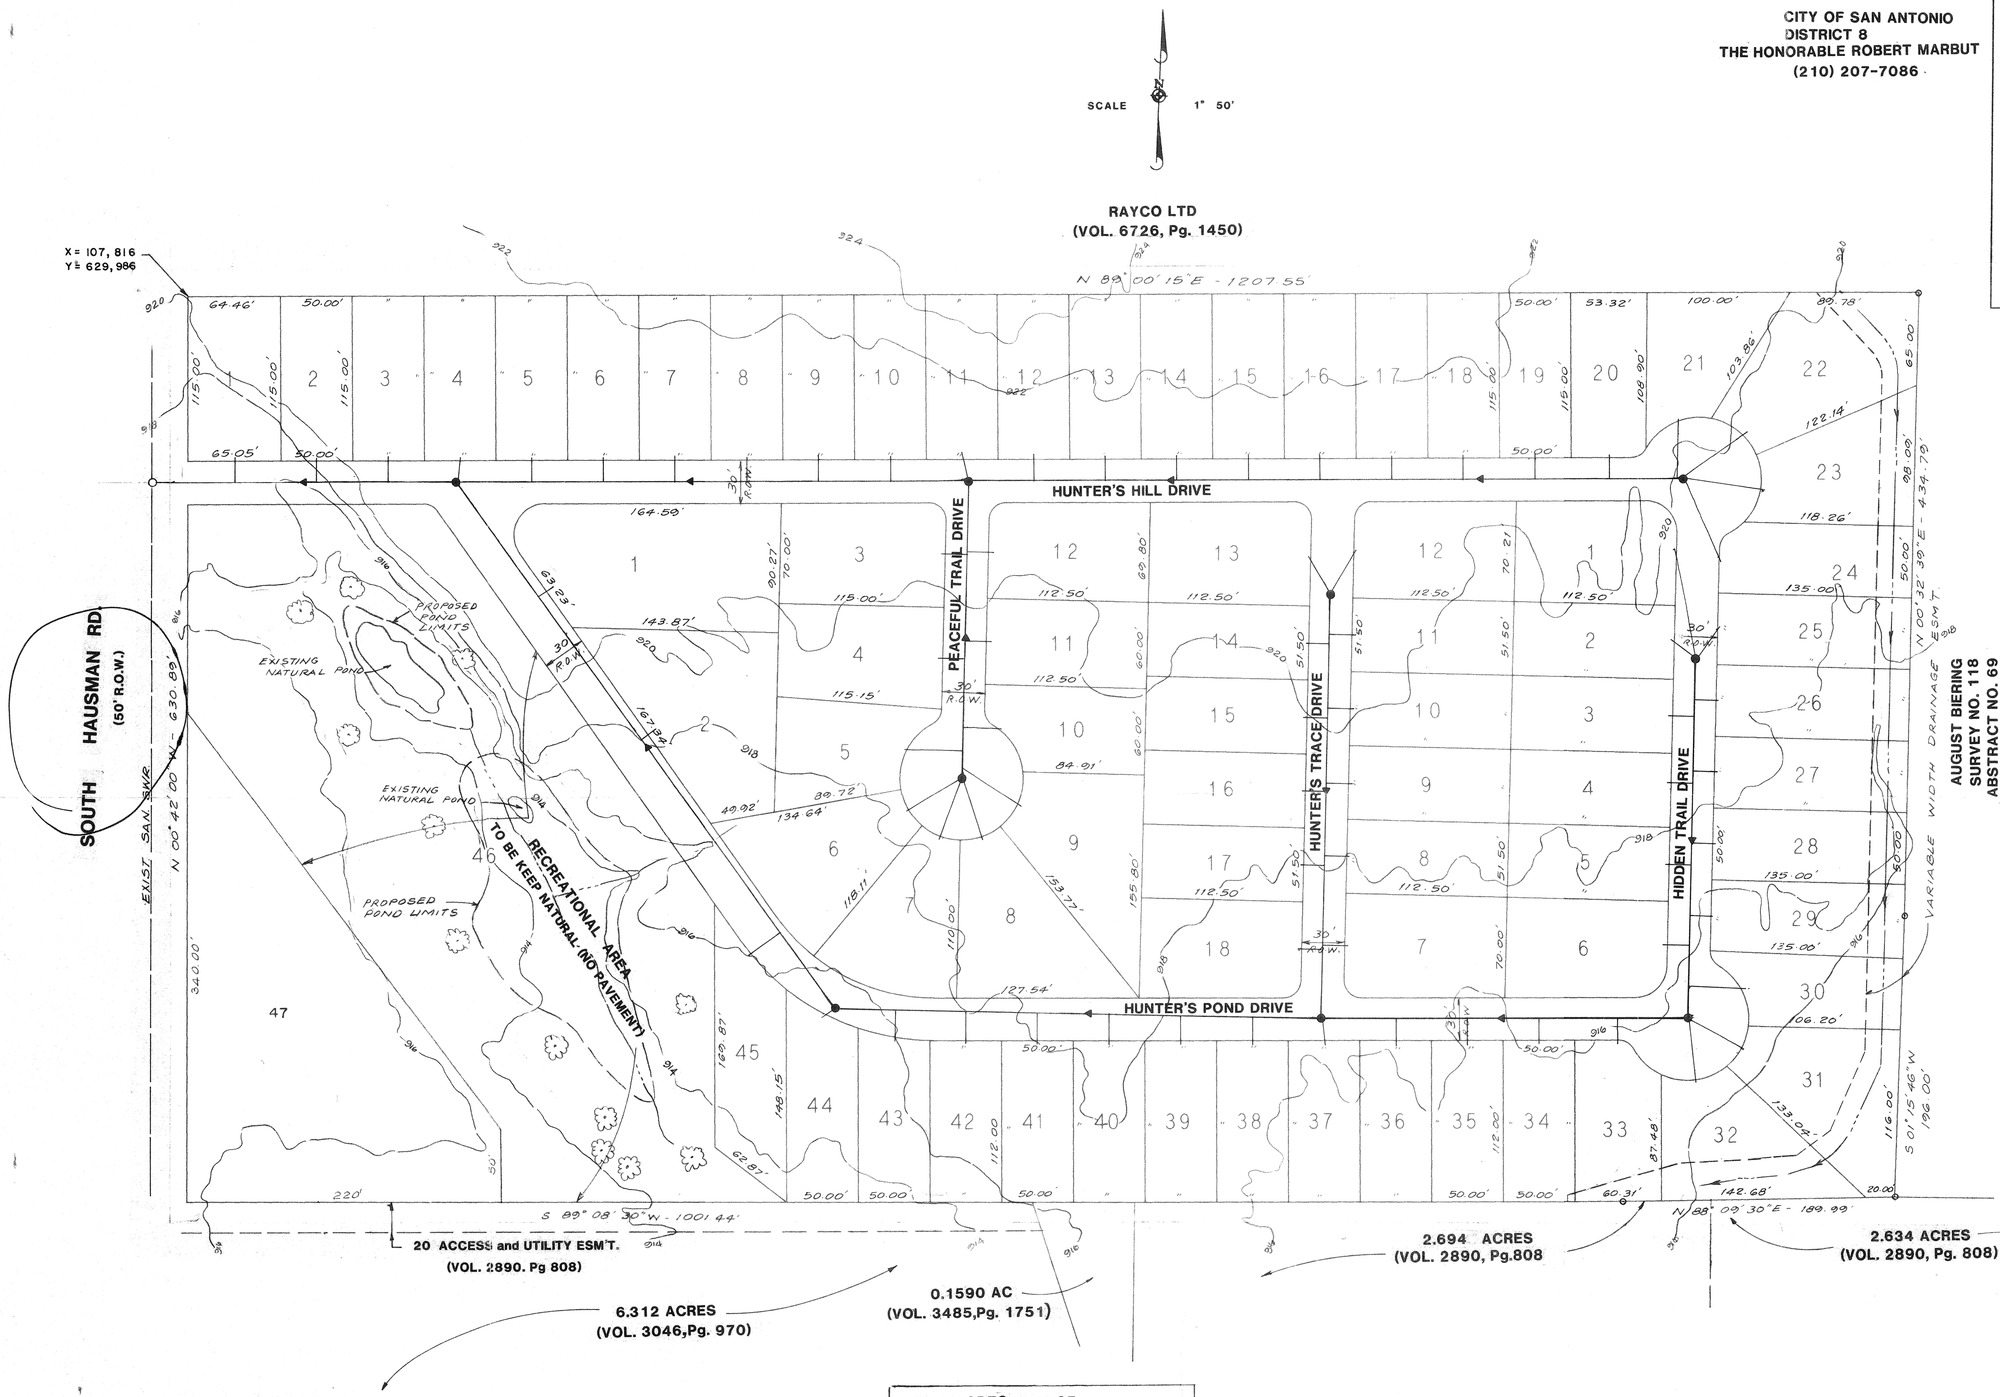

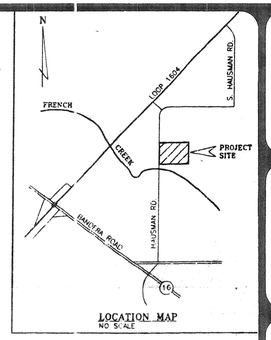

PLAN HAS BEEN ACCEPTED BY
COSA Rebecca Waldman
Dec 6, 1996 (date) 536 (number)
If no plats are filed, plan will expire on June 7, 1998
1st plat filed on _____

FLOOD PLAIN INFORMATION BASIS
FEMA - MAP NO. 48029C0242
PANEL. 242 OF 900
EFFECTIVE DATE: FEBRUARY 16, 1996

17.42 ACRES OUT OF
PERRY DAVIS SUVERY NO. 267
ABSTRACT NO. 189 N.C.B. 14615

DEVELOPER:
ALPHA OMEGA INTERWORLD, CORP.
11555 GALM ROAD
SAN ANTONIO, TX 78254
JAVIER CAMPOS PRESIDENT/OWNER

#536

REVISIONS

STATE OF TEXAS
SALAH E. DIAB
55516
PROFESSIONAL ENGINEER

Seda Consulting Engineers, Inc.
11855 I.H. 10 West, Suite 503
San Antonio, Texas 78230
(210) 697-0222
CIVIL • ENVIRONMENTAL • SURVEYORS

RECEIVED
96 NOV 20 AM 10:57
DEPT OF PLANNING
LAND DEVELOPMENT
SERVICES DIVISION

HUNTER'S GLENN SUBDIVISION

P.O.A.D.P.

JOB NO. 0650
DATE 11/20/96
DRAWN BY B.G/C.F
CHECKED BY S.E.D
SHEET 1 OF 1