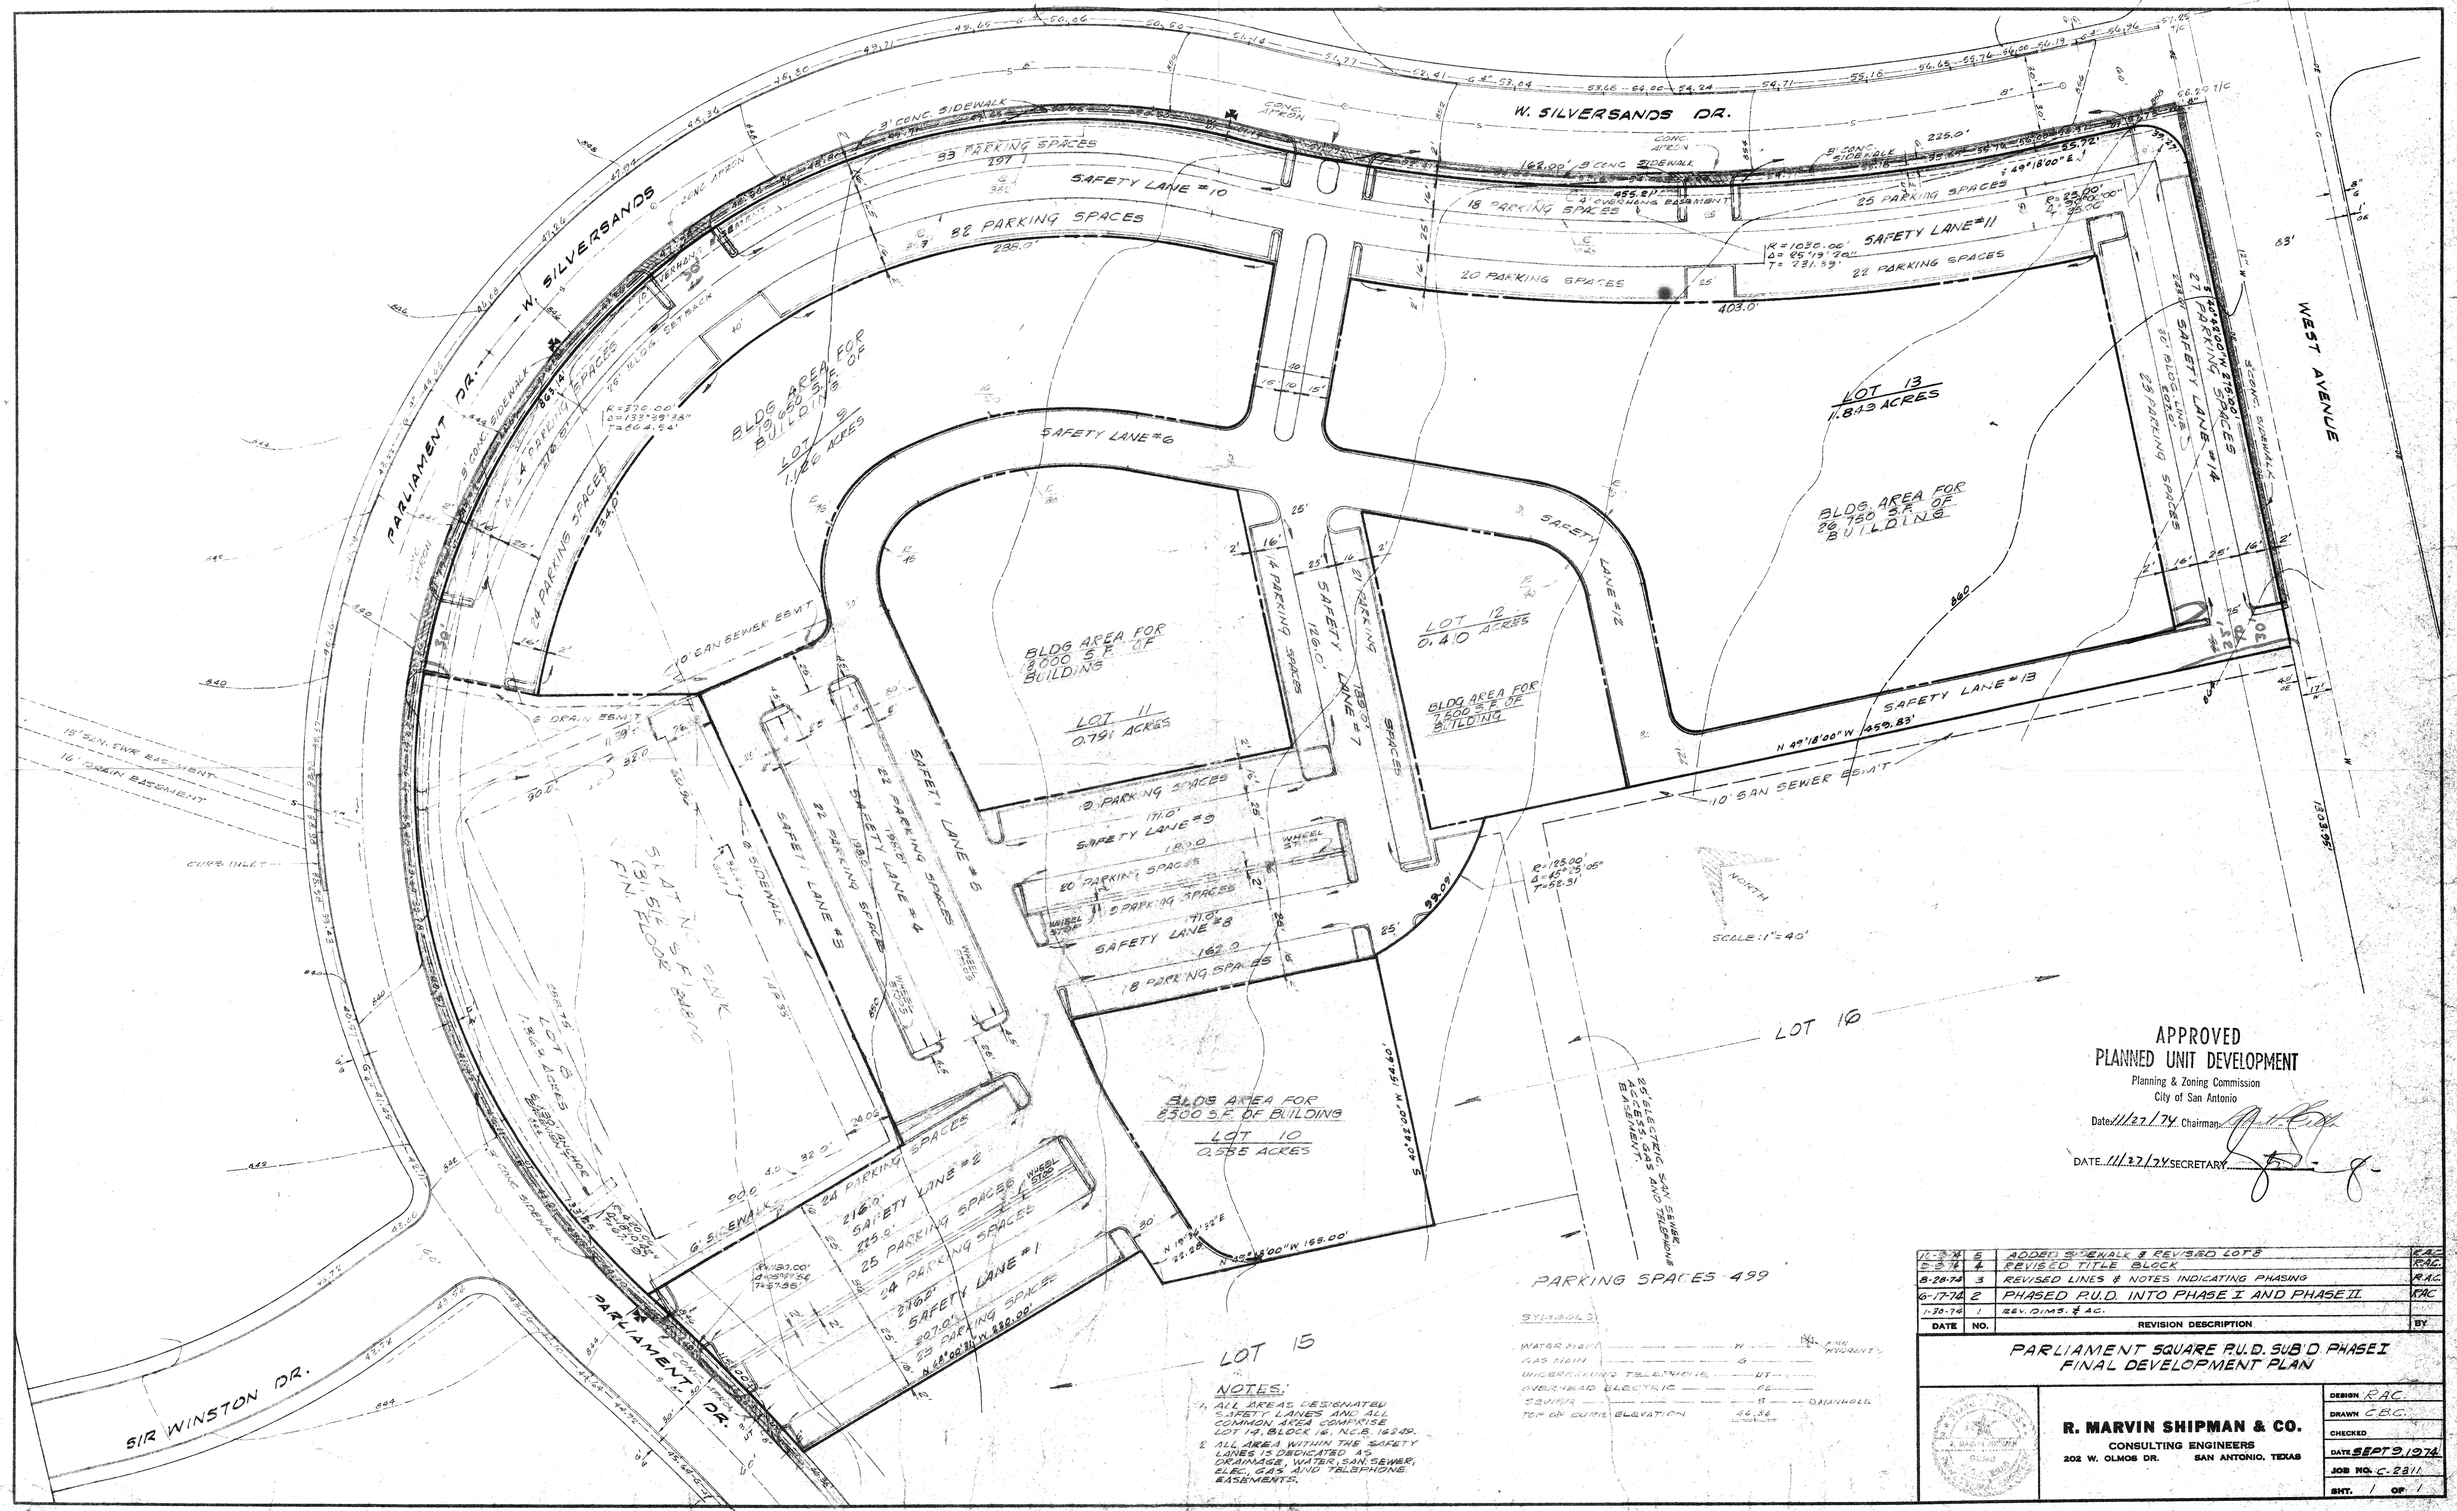
W. SILVERSANDS DR.
W. SILVERSANDS
PARLIAMENT DR.
WEST AVENUE
SIR WINSTON DR.
LOT 16
LOT 15
LOT 13
1.849 ACRES
LOT 12
0.410 ACRES
LOT 11
0.791 ACRES
LOT 10
0.585 ACRES
BLDG. AREA FOR 26,750 S.F. OF BUILDING
BLDG. AREA FOR 19,650 S.F. OF BUILDING
BLDG. AREA FOR 8,500 S.F. OF BUILDING
BLDG. AREA FOR 7,500 S.F. OF BUILDING
SAFETY LANE #1
SAFETY LANE #2
SAFETY LANE #3
SAFETY LANE #4
SAFETY LANE #5
SAFETY LANE #6
SAFETY LANE #7
SAFETY LANE #8
SAFETY LANE #9
SAFETY LANE #10
SAFETY LANE #11
SAFETY LANE #12
SAFETY LANE #13
SAFETY LANE #14
33 PARKING SPACES
32 PARKING SPACES
24 PARKING SPACES
25 PARKING SPACES
22 PARKING SPACES
20 PARKING SPACES
18 PARKING SPACES
19 PARKING SPACES
14 PARKING SPACES
21 PARKING SPACES
10' SAN SEWER ESM'T
SCALE: 1"=40'
NORTH
PARKING SPACES 499
SYMBOLS
WATER MAIN
GAS MAIN
UNDERGROUND TELEPHONE
OVERHEAD ELECTRIC
SEWER
TOP OF CURB ELEVATION
MANHOLE
NOTES:
1. ALL AREAS DESIGNATED SAFETY LANES AND ALL COMMON AREA COMPRISE LOT 14, BLOCK 16, N.C.B. 16249.
2. ALL AREA WITHIN THE SAFETY LANES IS DEDICATED AS DRAINAGE, WATER, SAN. SEWER, ELEC., GAS AND TELEPHONE EASEMENTS.
APPROVED
PLANNED UNIT DEVELOPMENT
Planning & Zoning Commission
City of San Antonio
Date 11/27/74 Chairman
DATE 11/27/74 SECRETARY
10-9-74 5 ADDED SIDEWALK & REVISED LOT 8 RAC
9-9-74 4 REVISED TITLE BLOCK RAC
8-28-74 3 REVISED LINES & NOTES INDICATING PHASING RAC
6-17-74 2 PHASED P.U.D. INTO PHASE I AND PHASE II RAC
1-30-74 1 REV. DIMS. & AC.
DATE NO. REVISION DESCRIPTION BY
PARLIAMENT SQUARE P.U.D. SUB'D PHASE I
FINAL DEVELOPMENT PLAN
R. MARVIN SHIPMAN & CO.
CONSULTING ENGINEERS
202 W. OLMOS DR. SAN ANTONIO, TEXAS
DESIGN RAC
DRAWN CBC
CHECKED
DATE SEPT 9, 1974
JOB NO. C-2811
SHT. 1 OF 1

1-2903

#12