SCALE: 1" = 90.0'

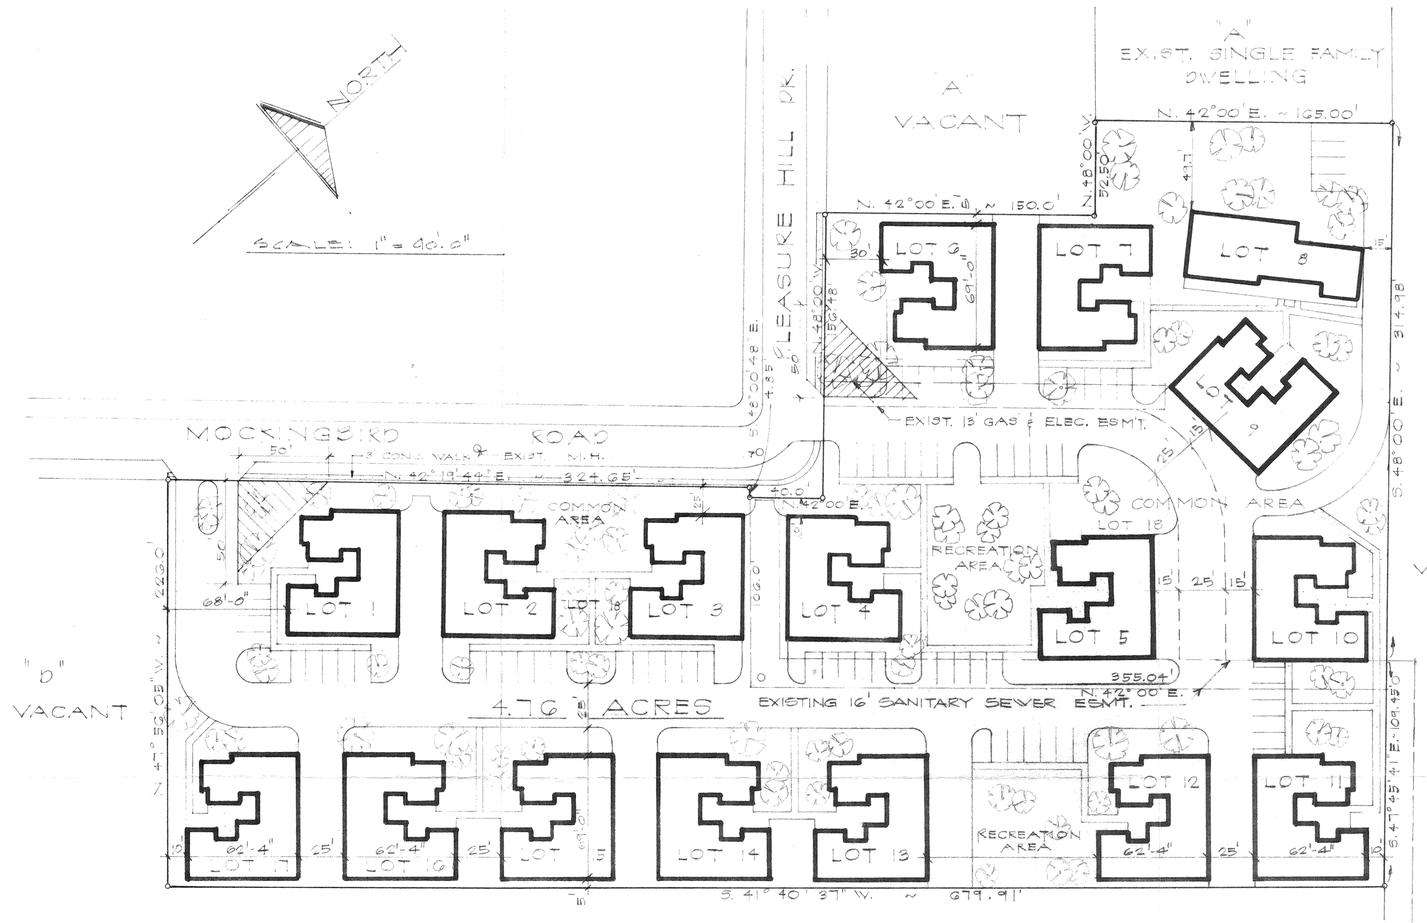

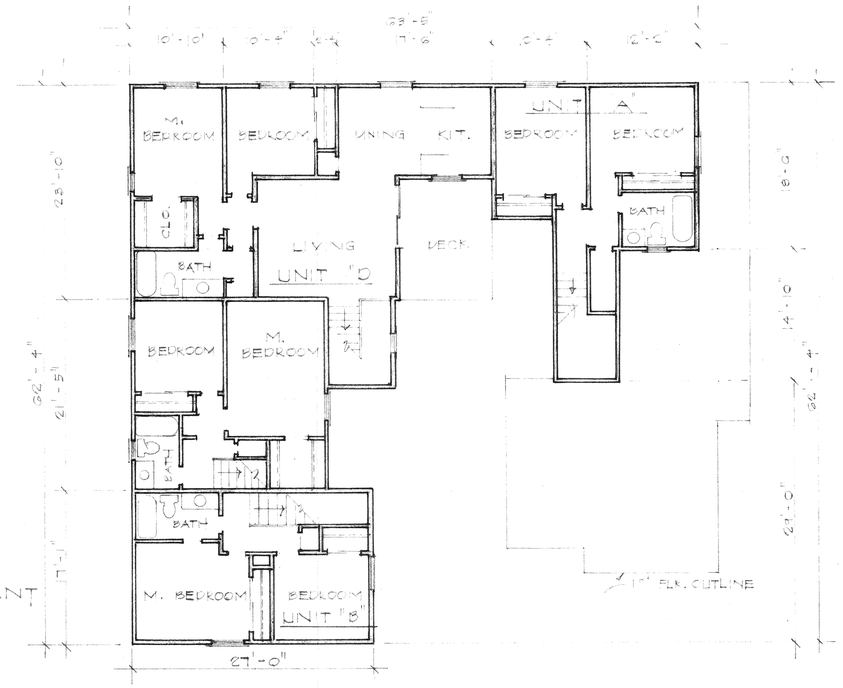

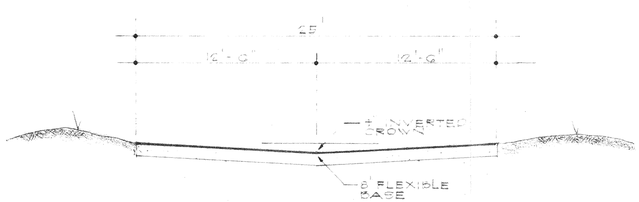

TYPICAL SECTION
for PRIVATE RD.

PRELIMINARY P.U.D. PLAN
for
LA GRAN VISTA
OF MOCKING BIRD

LUXURY GARDEN TOWNHOMES
A PLANNED UNIT DEVELOPMENT

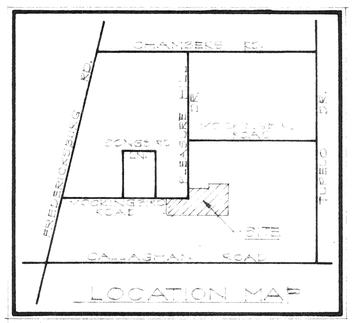

PRELIMINARY PLAN OF DEVELOPMENT
APPROVED
Planning Commission ☐
Zoning Commission ☐
City of San Antonio

Date_____ Chairman_____

DESIGN	TRI-TECH ENGINEERING INC.	10-12-95 DATE
DRAWN	ENGINEERS ● PLANNERS ● SURVEYORS	ROOTS-ED JOB NO.
CHECKED	4415 PIEDRAS DRIVE WEST, SUITE 165 SAN ANTONIO, TEXAS 78228; 735-9157	SHEET 1 OF 1

#71