74

(F) PROFESSIONAL OFFICE BUILDINGS

(F) VACANT

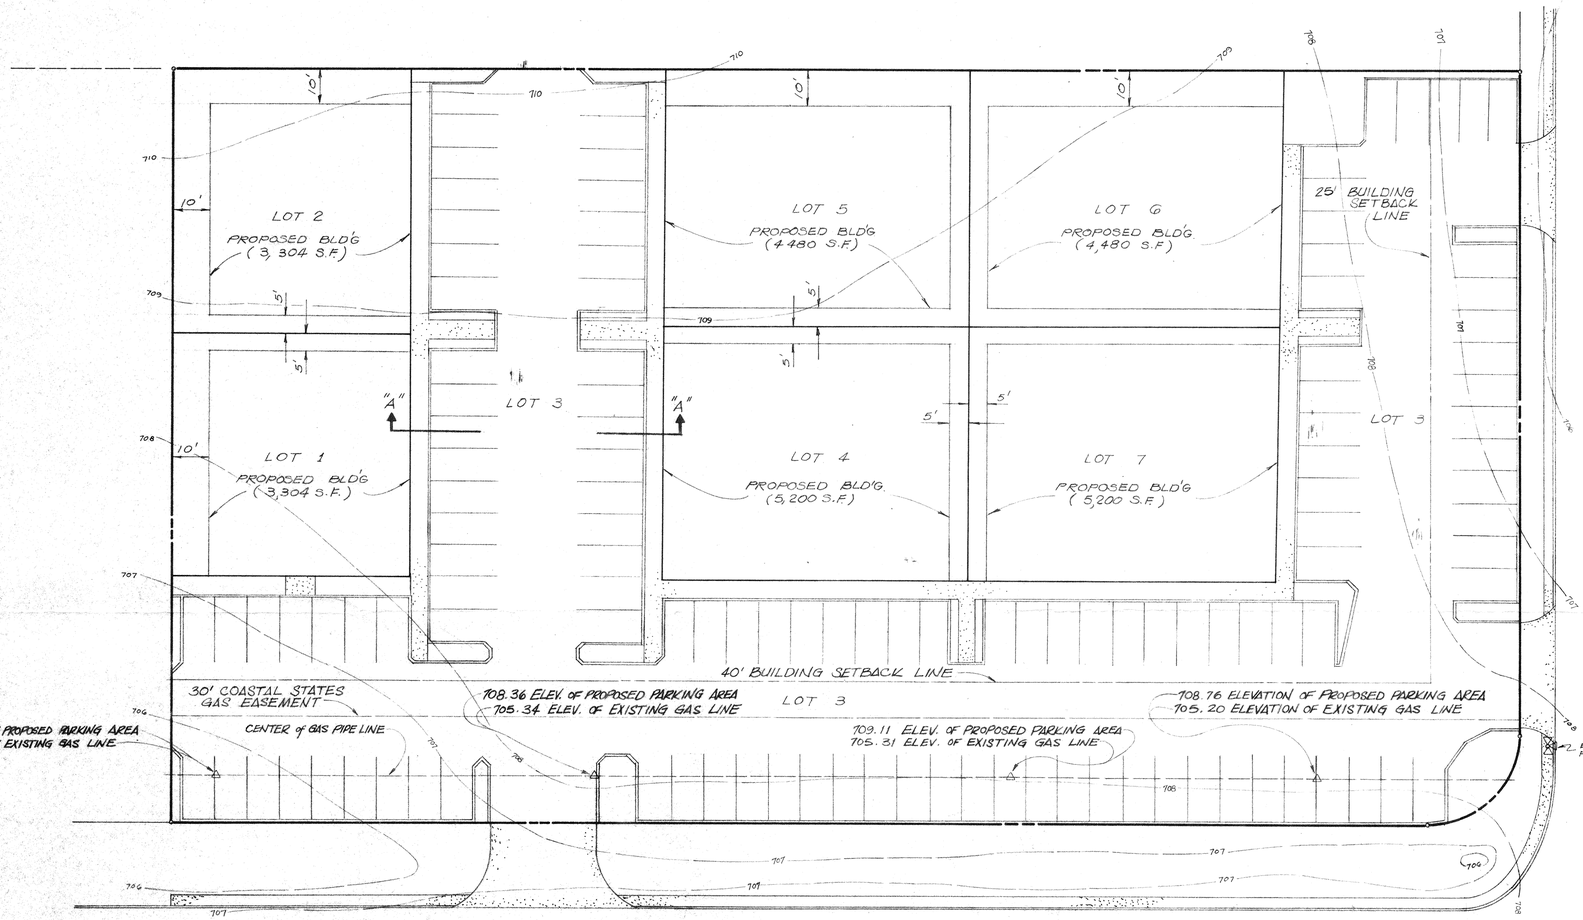

LOOP 410
(ACCESS ROAD)

VILLAGE DRIVE

(F) PROFESSIONAL OFFICE BUILDINGS

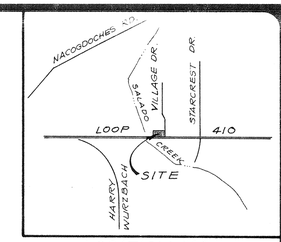

LOCATION MAP

LAND USE DATA

LAND AREA	79,104 S.F.
BLDG AREA	25,068 S.F.
PARKING AREA AND OPEN SPACE	53,136 S.F.
PARKING SPACE	119

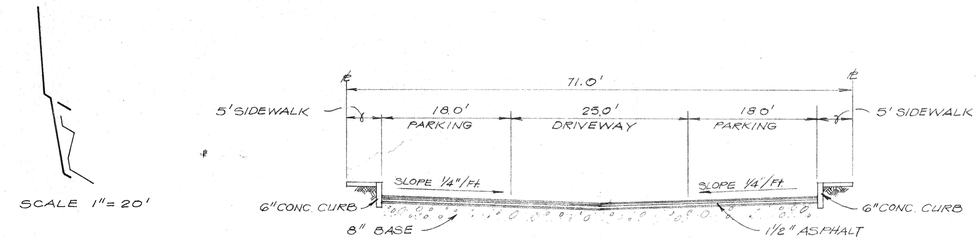

SECTION "A-A"
N.T.S.

NOTE
ALL OF THE AREA DESIGNATED ON THIS PLAT AS LOT 3 SHALL BE DEEMED TO BE DEDICATED TO THE PUBLIC AS DRAINAGE, GAS, ELECTRIC, TELEPHONE, WATER, SEWER AND INGRESS OR EGRESS EASEMENT.

PRELIMINARY PLAN OF DEVELOPMENT
APPROVED
Planning Commission ☑
Zoning Commission ☐
City of San Antonio
Date March 4 Chairman William J. Hodges

REVISIONS

PAPE-DAWSON ENGINEERS
CIVIL & ENVIRONMENTAL
SAN ANTONIO TEXAS 78217
512-824-9494
9310 BROADWAY

PRELIMINARY PLAN UNIT DEVELOPMENT
MARYMONT PLACE
OFFICE BUILDING COMPLEX

JOB NO. 1717-00
DATE OCT 17, 1980
DRAWN JOSE'
SHEET 1 OF 1

#74