90

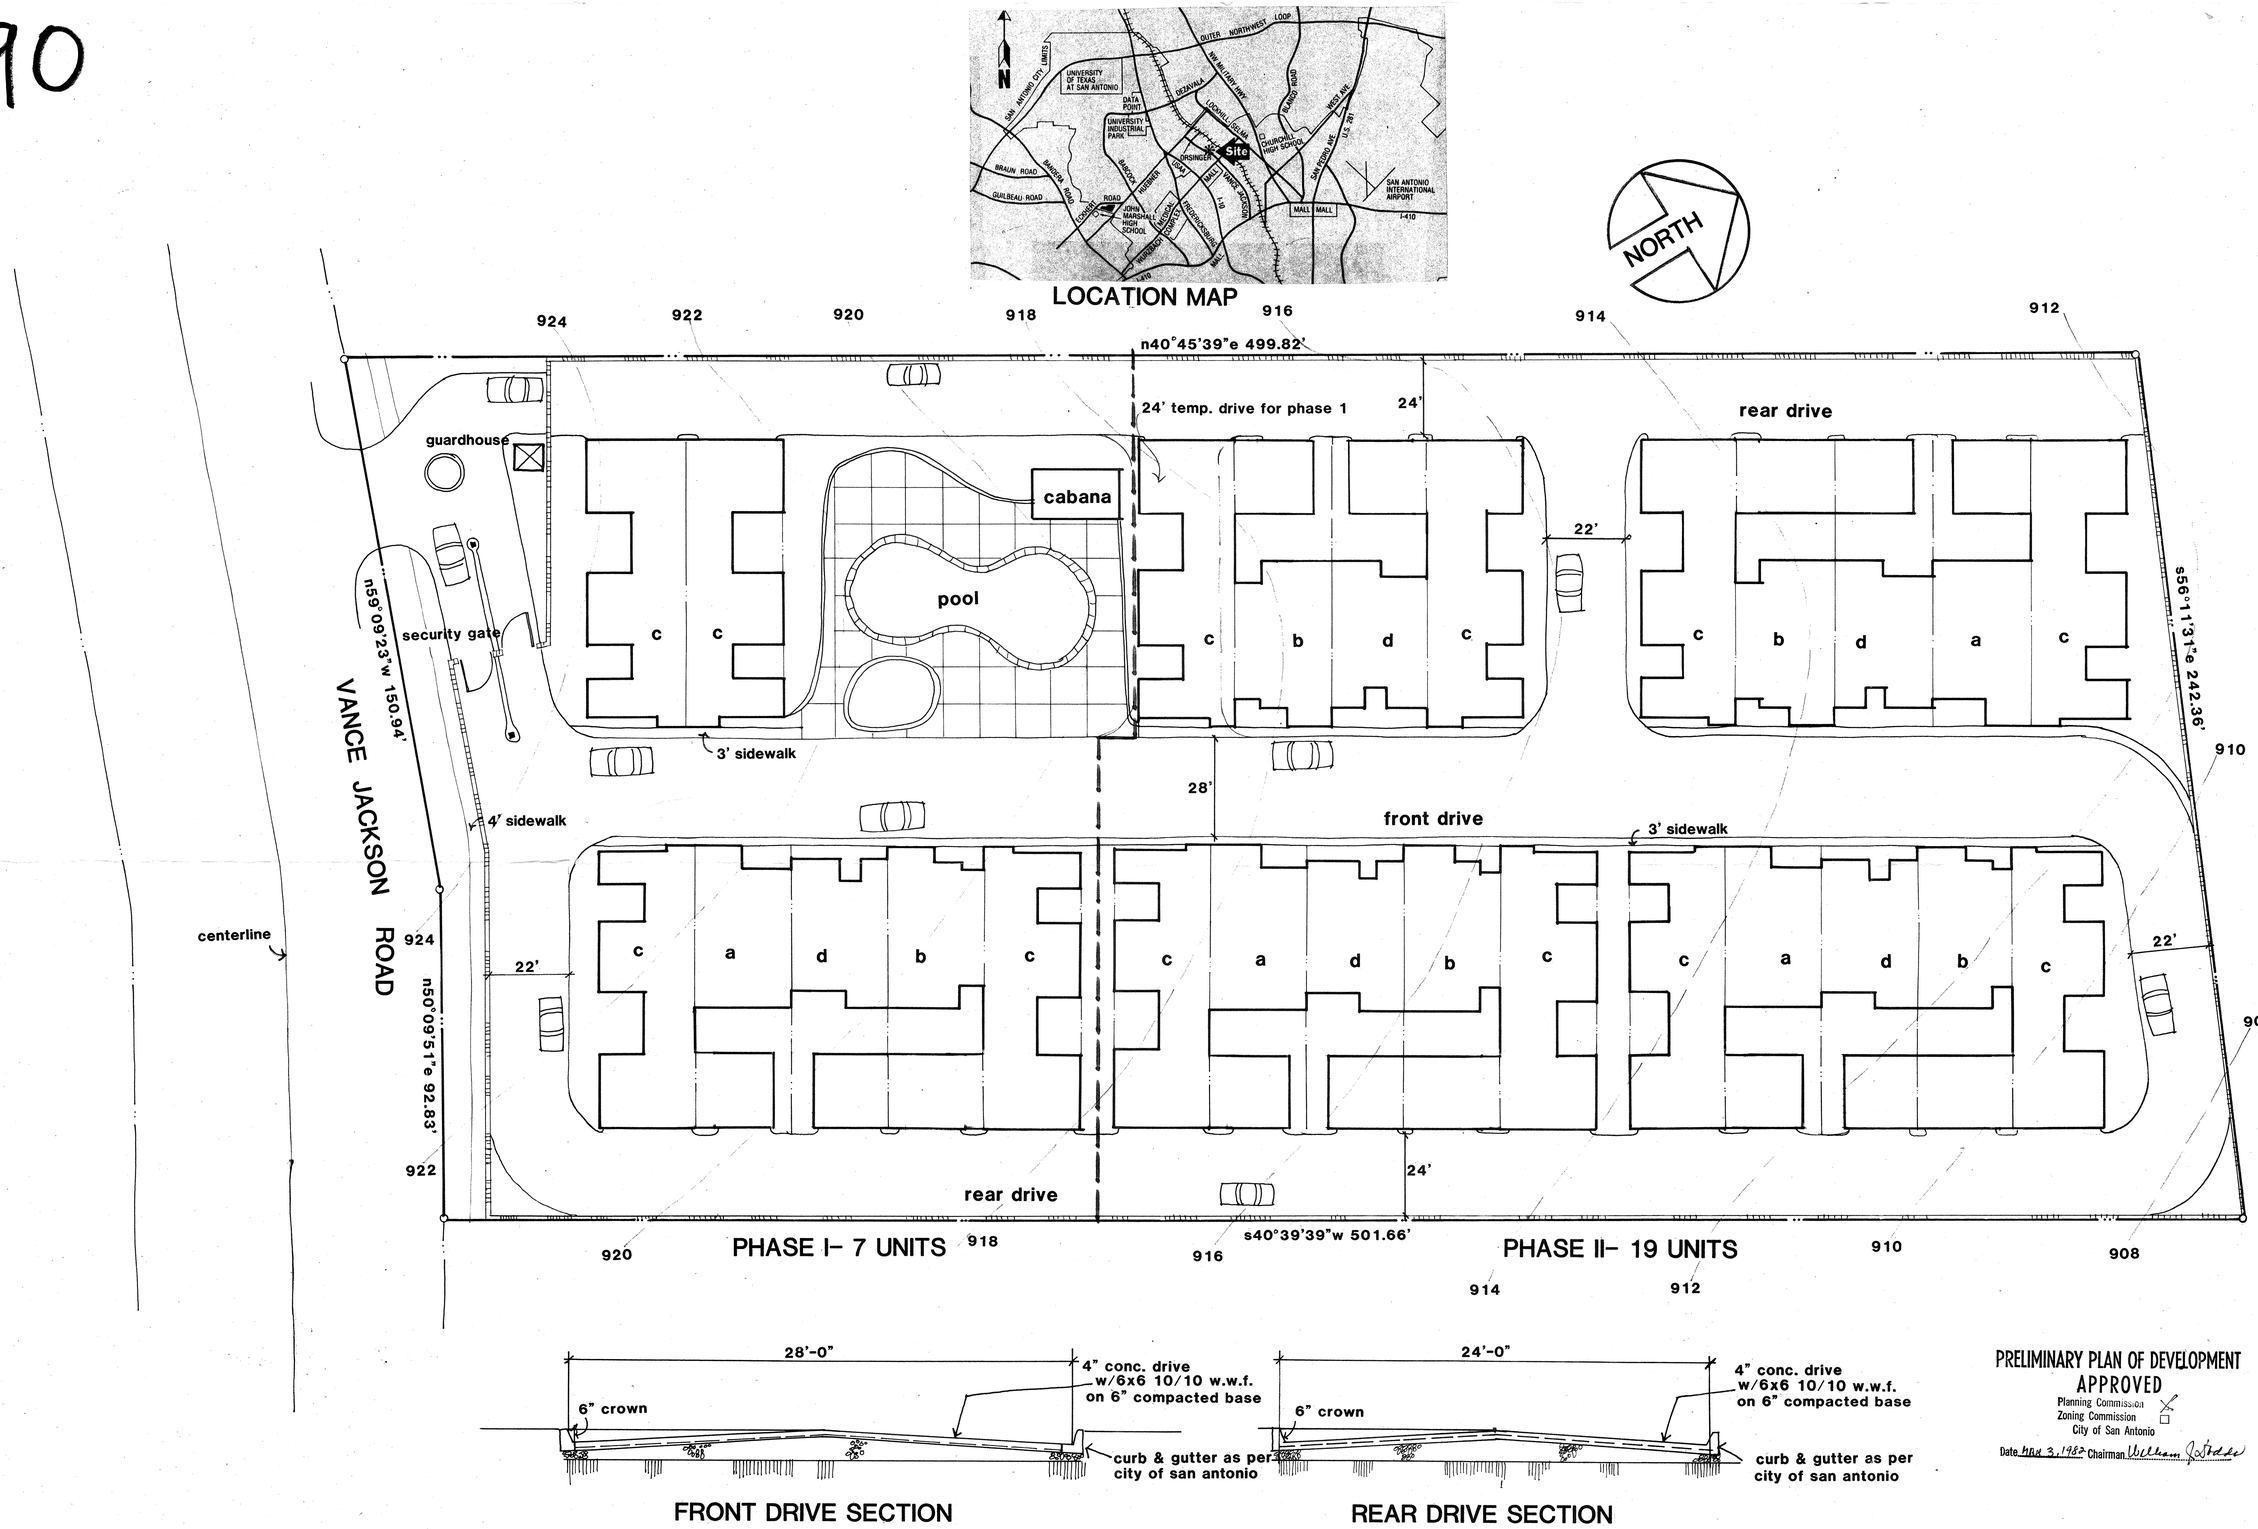

PRELIMINARY SITE PLAN

scale 1": 20'

2-23-82

90

11000 VANCE JACKSON
PLANNED UNIT DEVELOPMENT

OWNER:
JCJ PROPERTIES INC.

ARCHITECT:
JOHN B. JOHNSTON