LOCATION MAP

A single family

single family

A single family

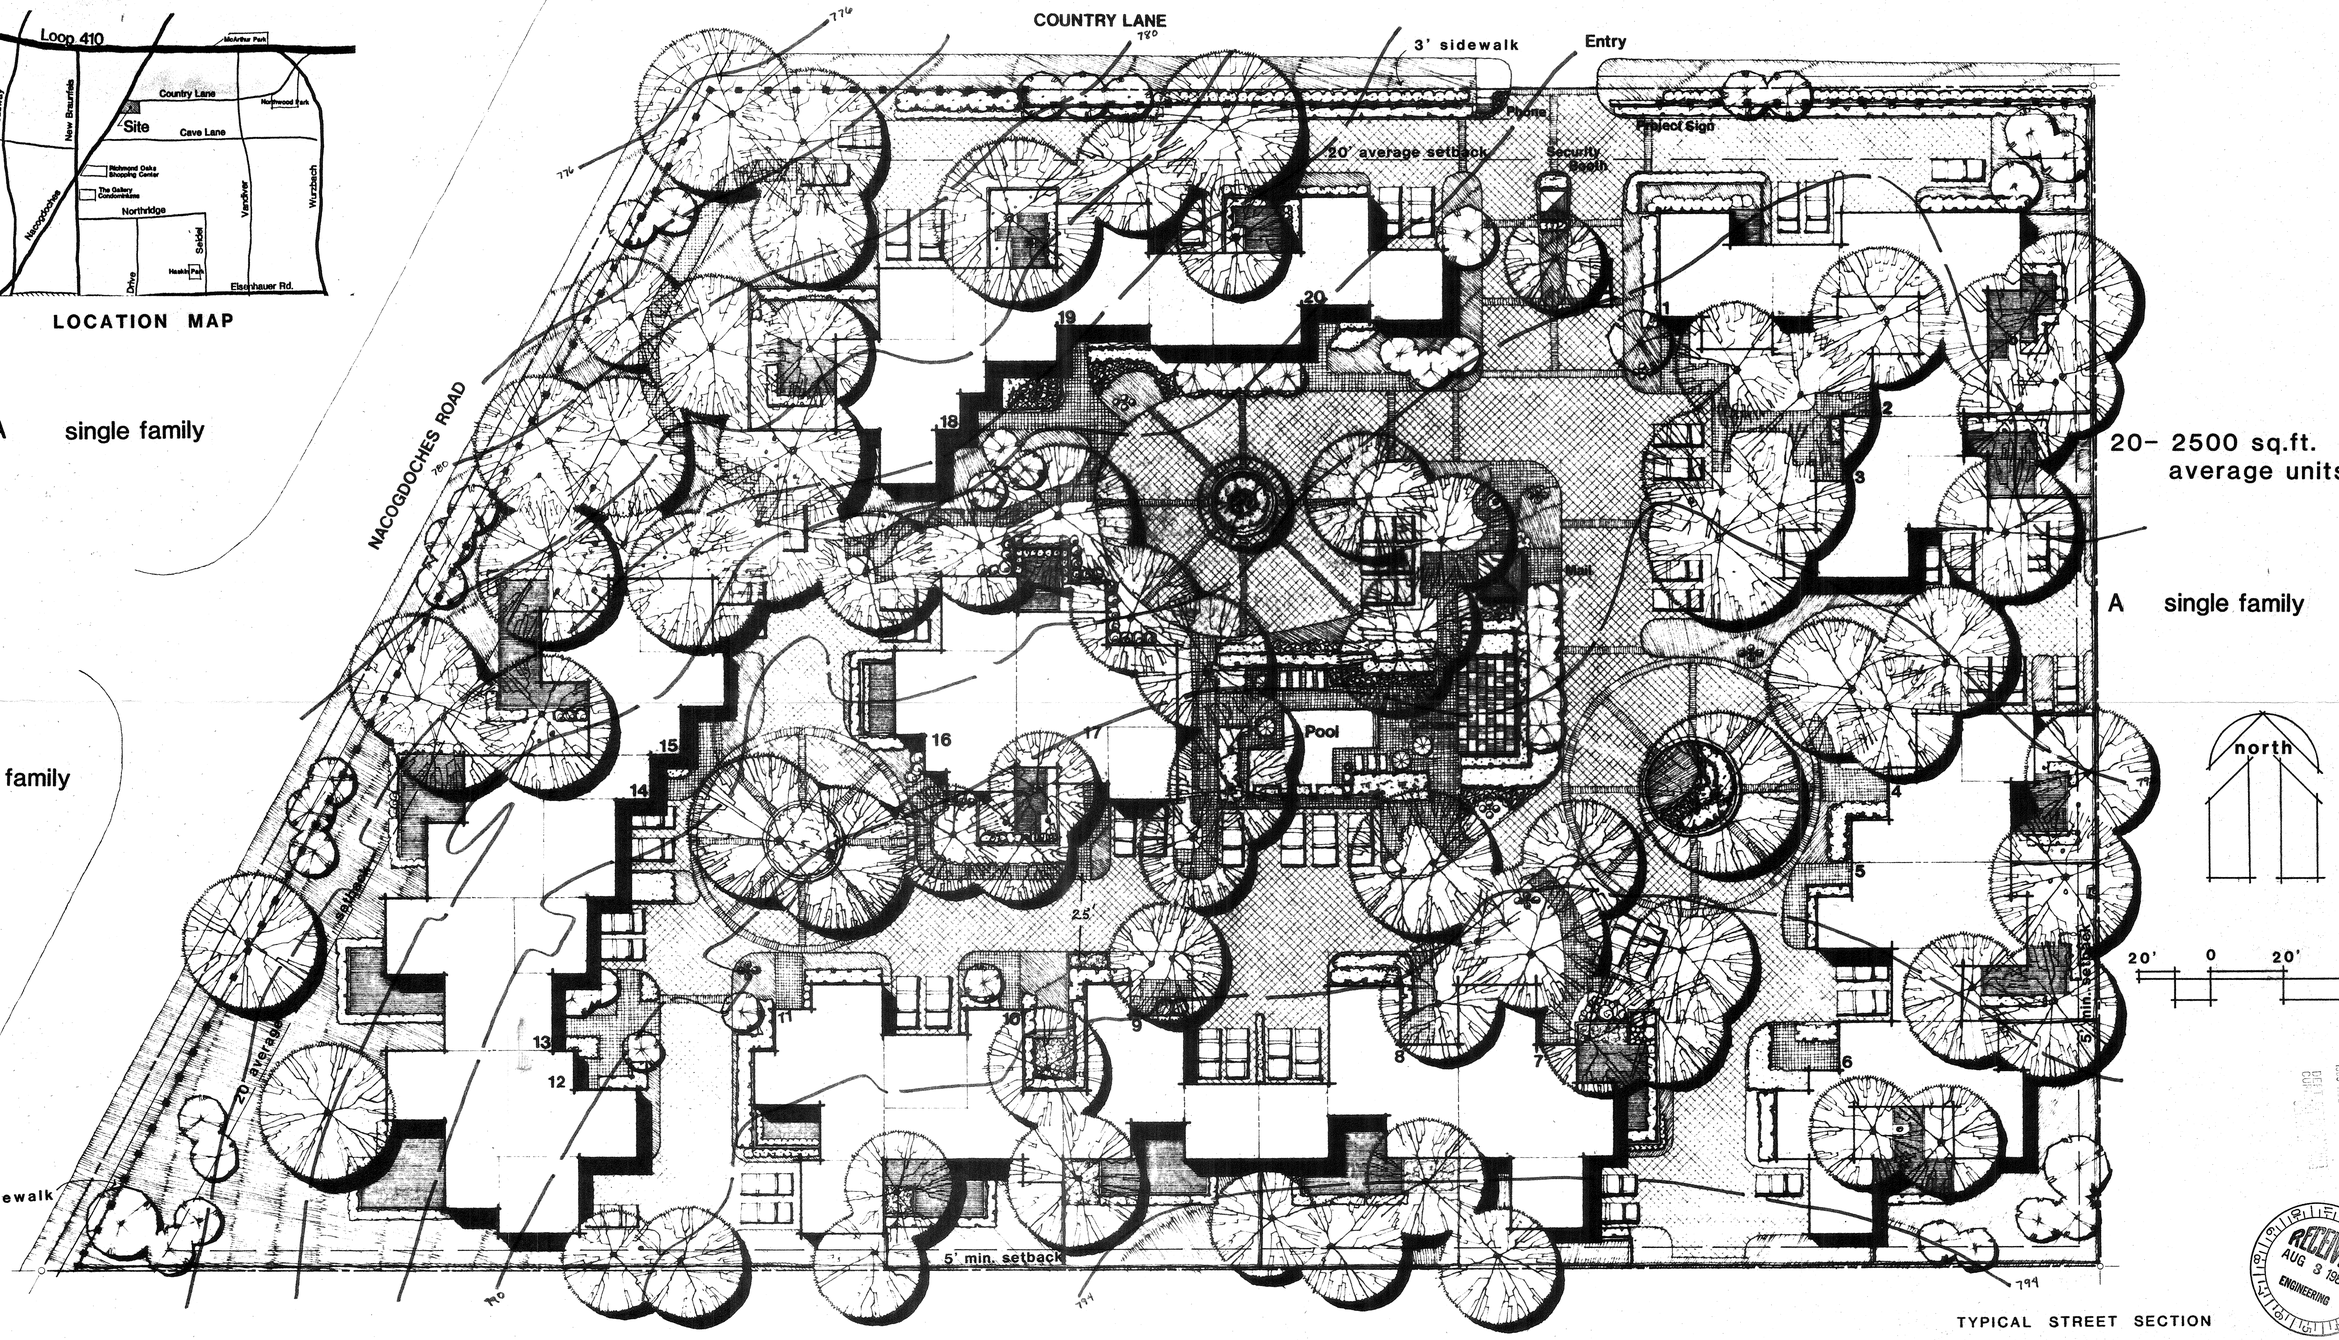

20- 2500 sq.ft. average units

A single family

TYPICAL STREET SECTION

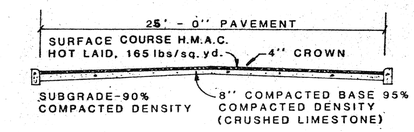

A single family

ONE COUNTRY PLACE
PITMAN PROPERTIES- DEVELOPER

BRENDLER DOVE ASSOCIATES,INC.
40 N.E. Loop 410

#140

PRELIMINARY P.U.D. PLAN

RECEIVED
AUG 3 1983
ENGINEERING