158

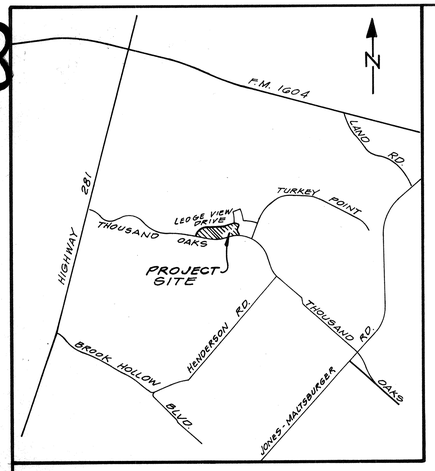

LOCATION MAP

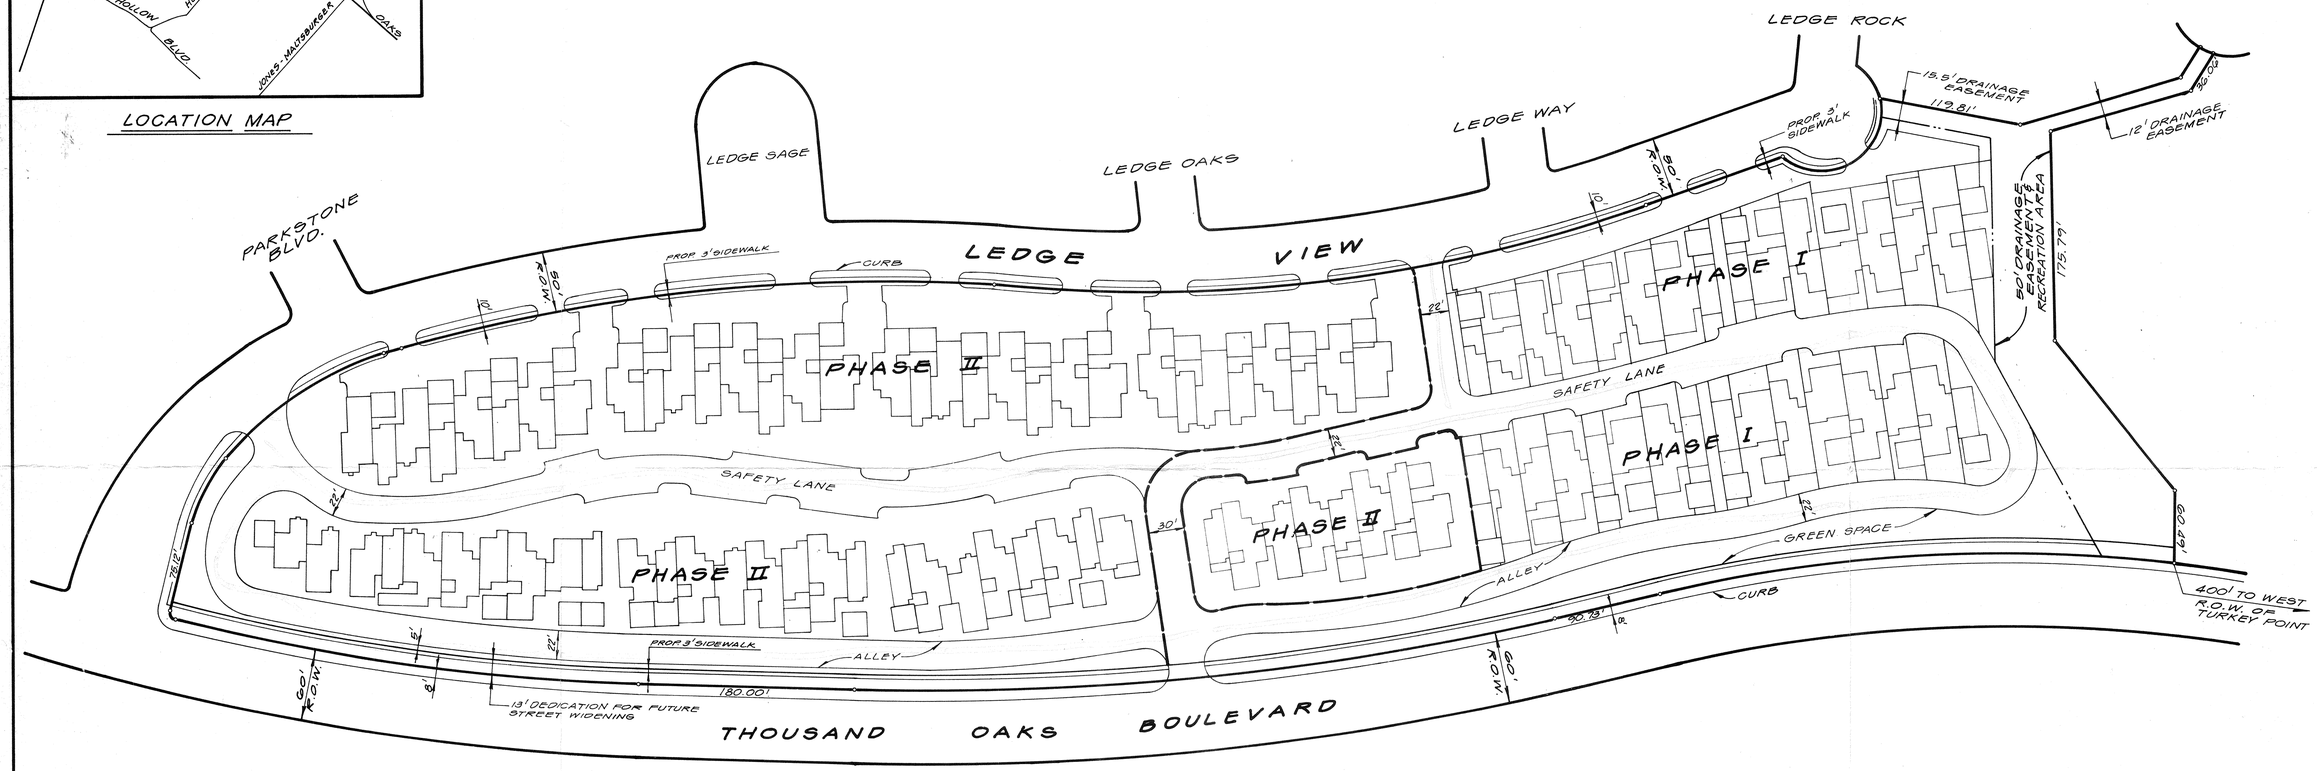

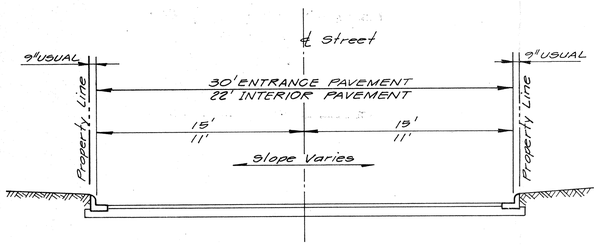

THE COMMONWEALTH

PRELIMINARY DEVELOPMENT PLAN
RESIDENTIAL DEVELOPMENT
PHASE I & PHASE II
P.U.D. 1R2

PRELIMINARY PLAN OF DEVELOPMENT
APPROVED
Planning Commission ☐
Zoning Commission ☐
City of San Antonio
Date 3/8/84 Chairman

THE COMMONWEALTH
PRELIMINARY DEVELOPMENT PLAN
RESIDENTIAL DEVELOPMENT
PHASE I & PHASE II

Walter P. Moore and Associates, Inc.
Consulting Engineers and Planners
8626 Tesoro Drive, Suite 120, San Antonio, Texas 78217 • (512) 821-6906 • TWX 910-881-4827

Project No.: 83044
Date: 12-13-83
Scale: 1" = 60'
Designed By: R.L.W.
Drawn By: F.P.
Checked By: R.L.W.
Approved By:

Sheet / of /

#158