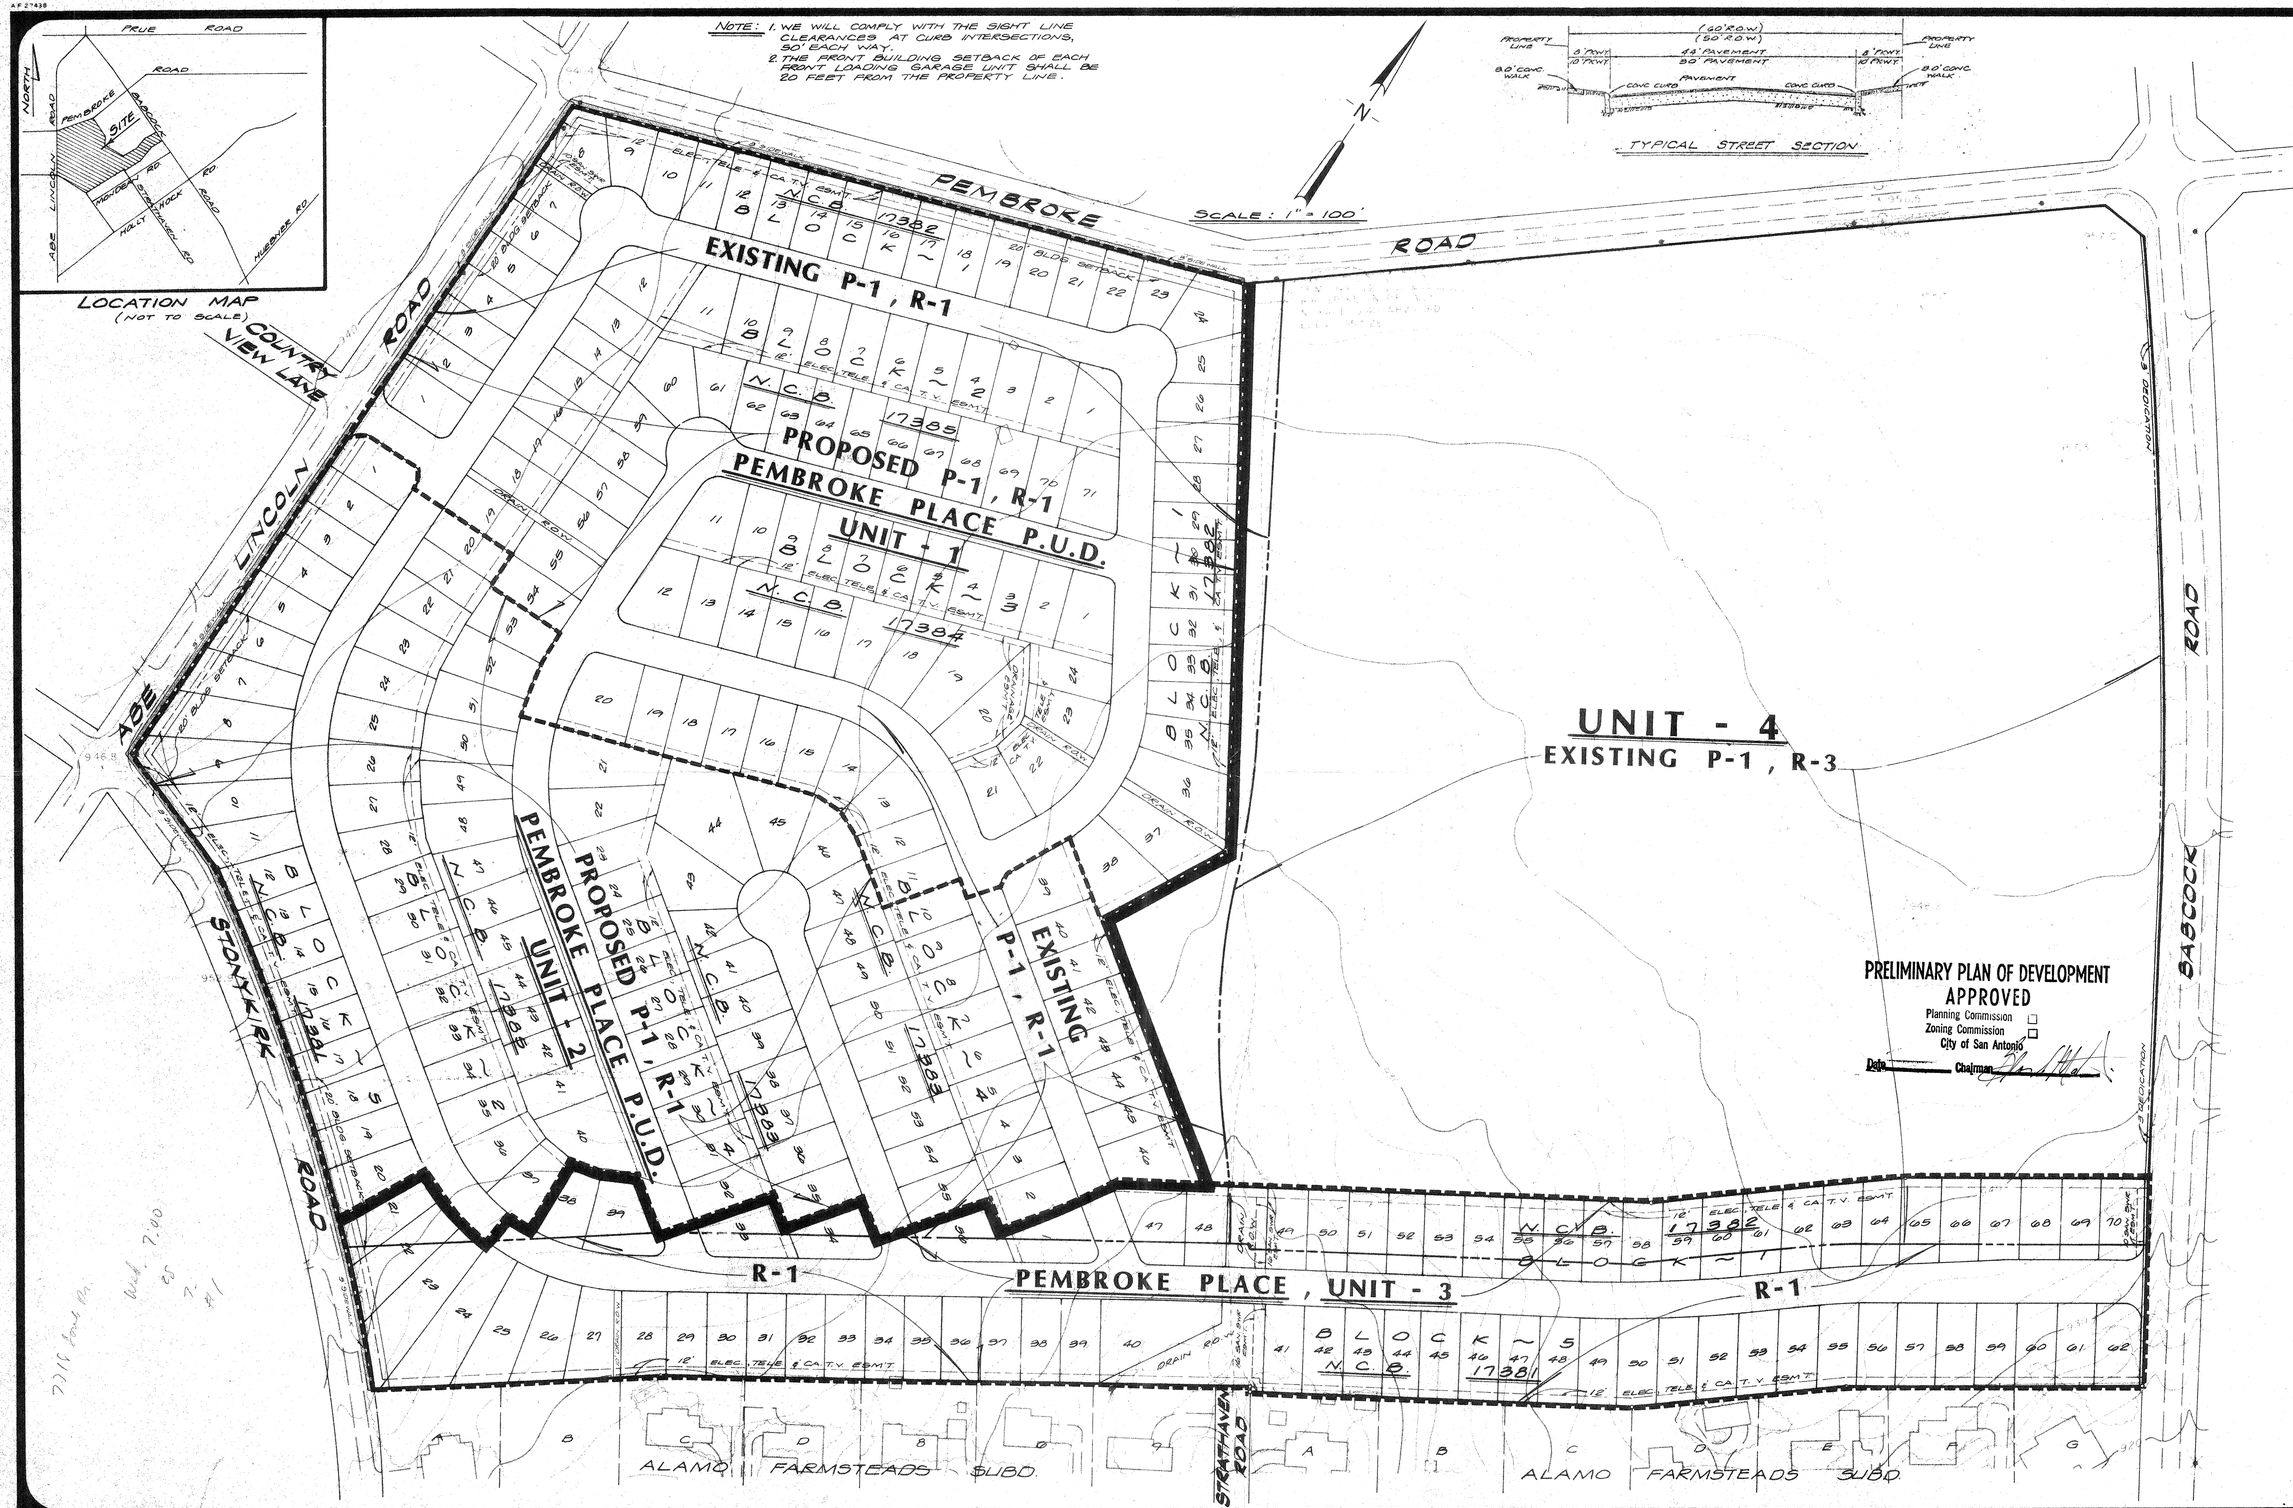

REVISIONS: MARCH 2, 1984

PAPE-DAWSON ENGINEERS
CIVIL & ENVIRONMENTAL
SAN ANTONIO, TEXAS 78217
9310 BROADWAY
512-824-9494

PEMBROKE PLACE SUBDIVISION
PRELIMINARY
PLANNED UNIT DEVELOPMENT PLAN

JOB NO. 2119.00
DATE JAN., 1984
DRAWN G.F.B.
SHEET 1 OF 1

#168