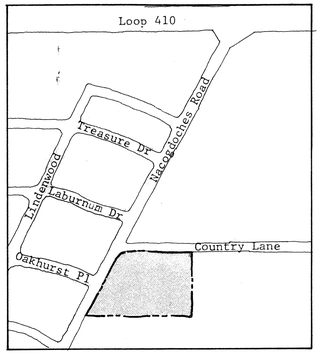

LOCATION MAP

NORTH

TYPICAL STREET SECTION

NTS

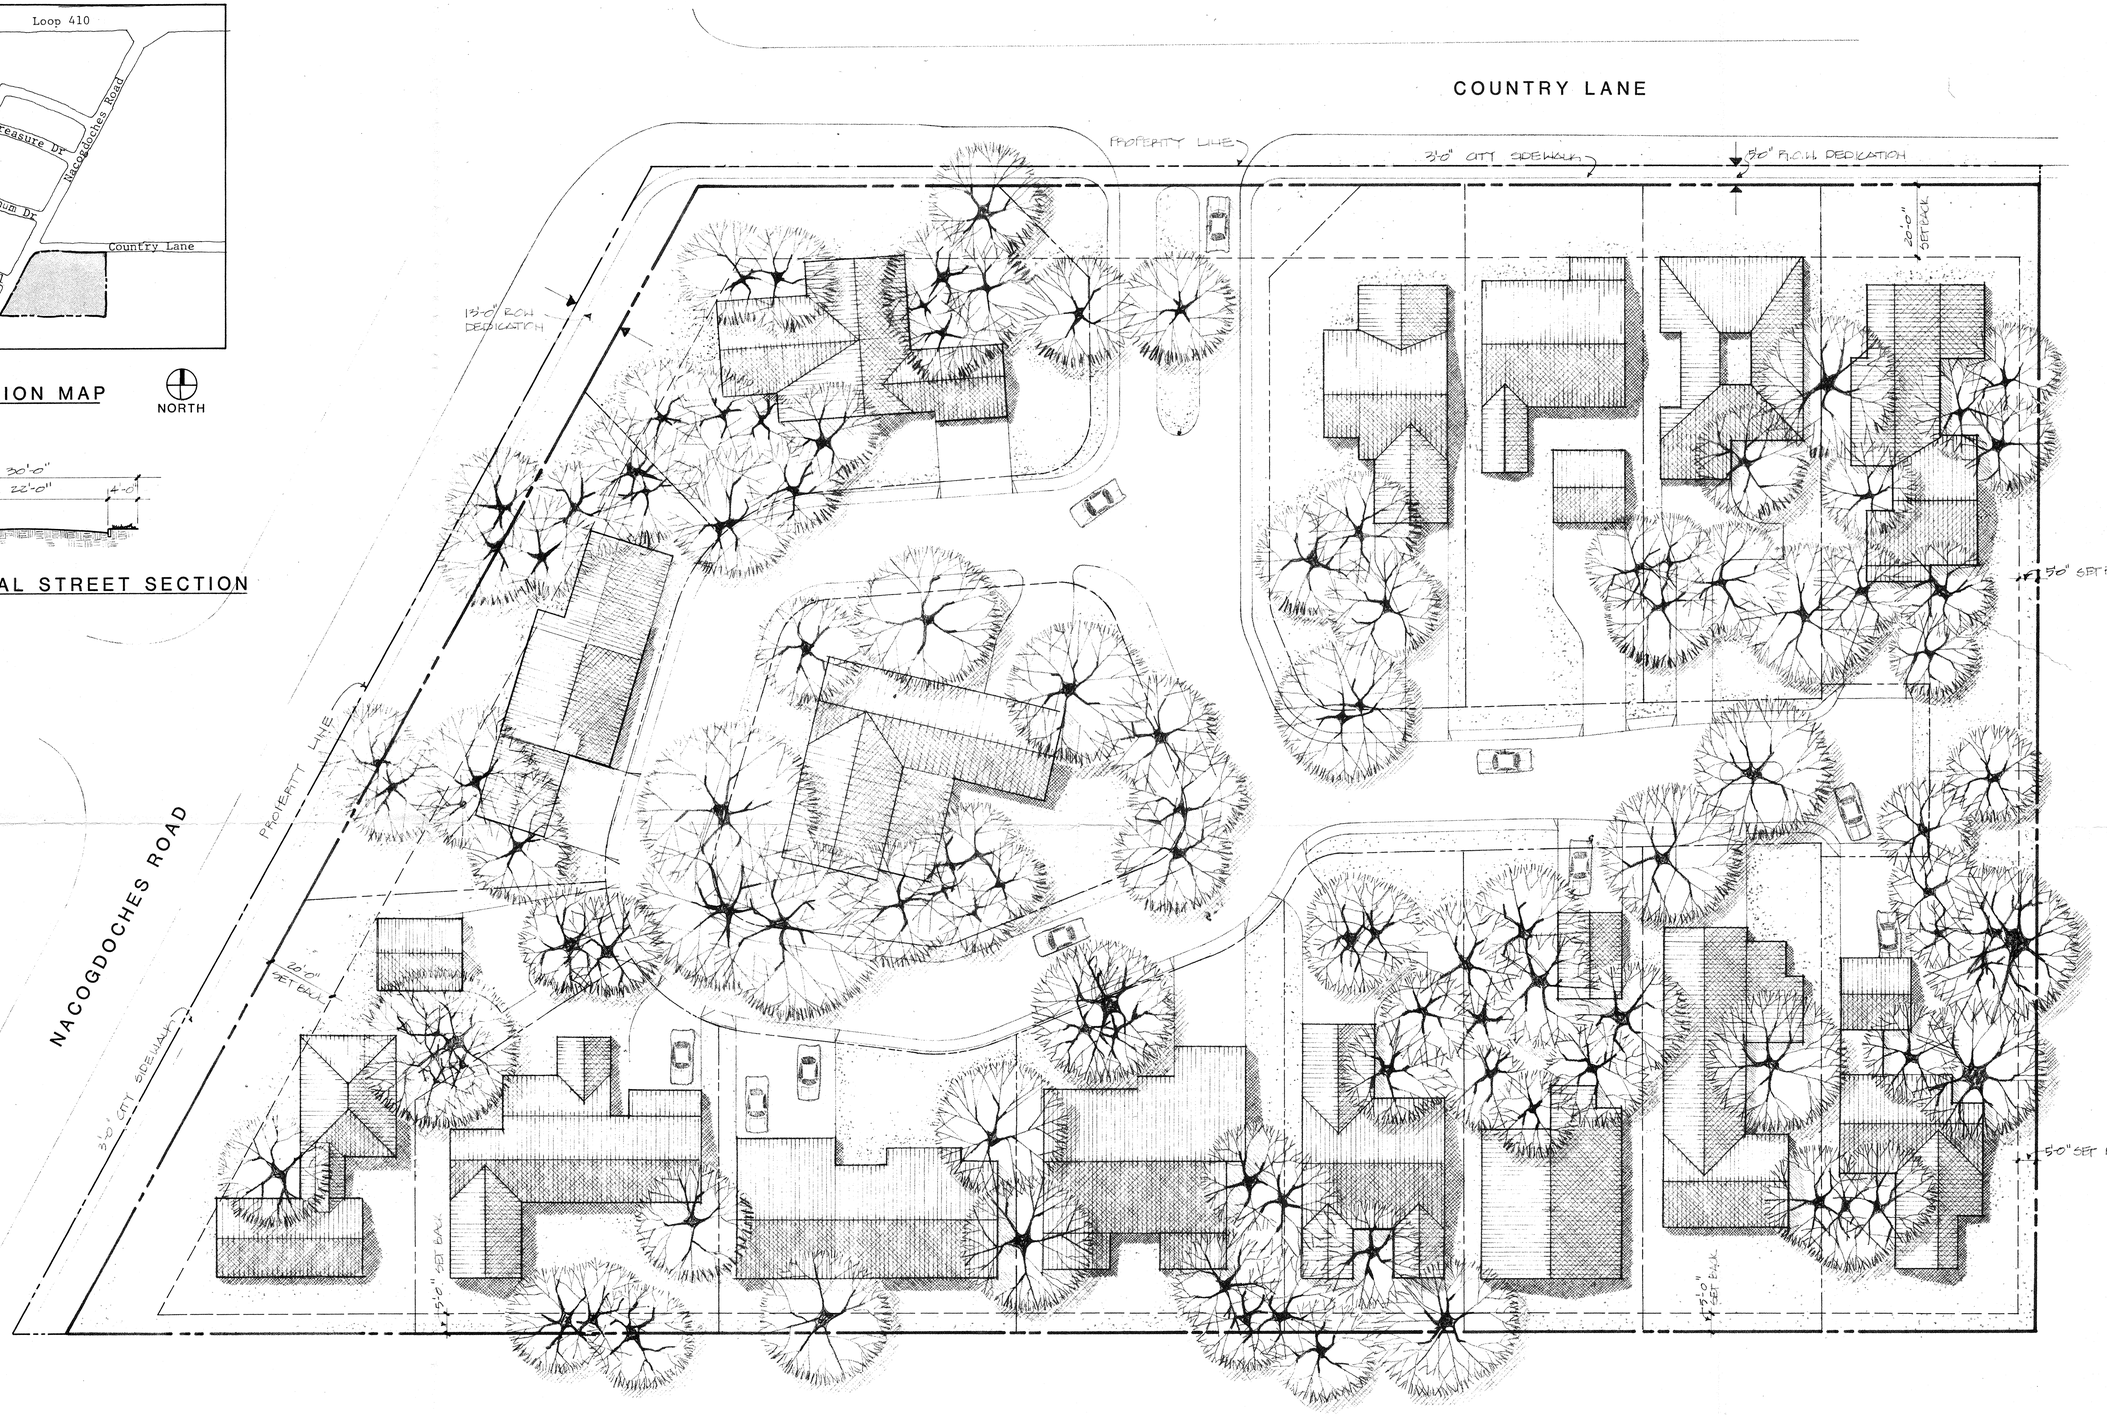

FORD
POWELL
& CARSON

FORD POWELL & CARSON, INC.
2139 East Commerce Street
San Antonio, Texas 78205
512-226-1246

D.R. Frazor & Associates, Inc
Consulting Engineers

NOTES

1. THE FRONT BUILDING SET BACK OF EACH FRONT LOADED GARAGE UNIT SHALL BE TWENTY FEET FROM THE PROPERTY LINE
2. ALL LOTS WILL COMPLY WITH CITY OF SAN ANTONIO BUILDING SPACING REQUIREMENTS

NORTH

0 30 20 40 50

PRELIMINARY PLANNED UNIT DEVELOPMENT PLAN

ONE COUNTRY LANE

A PARTNERSHIP OF

HAGUE, JOHNSON, SEWARD, NEYLAND

#171