A F 338869A

NOTE
NO ACCESS SHALL BE PERMITTED INTO VANCE JACKSON ROAD FROM LOT 1 AND LOT 10, BLOCK 1, N.C.B. 16870.

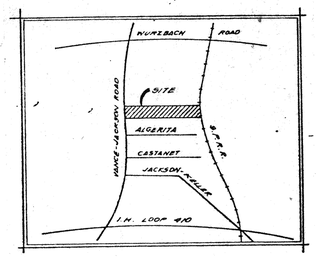

LOCATION MAP

SCALE: 1" = 50'

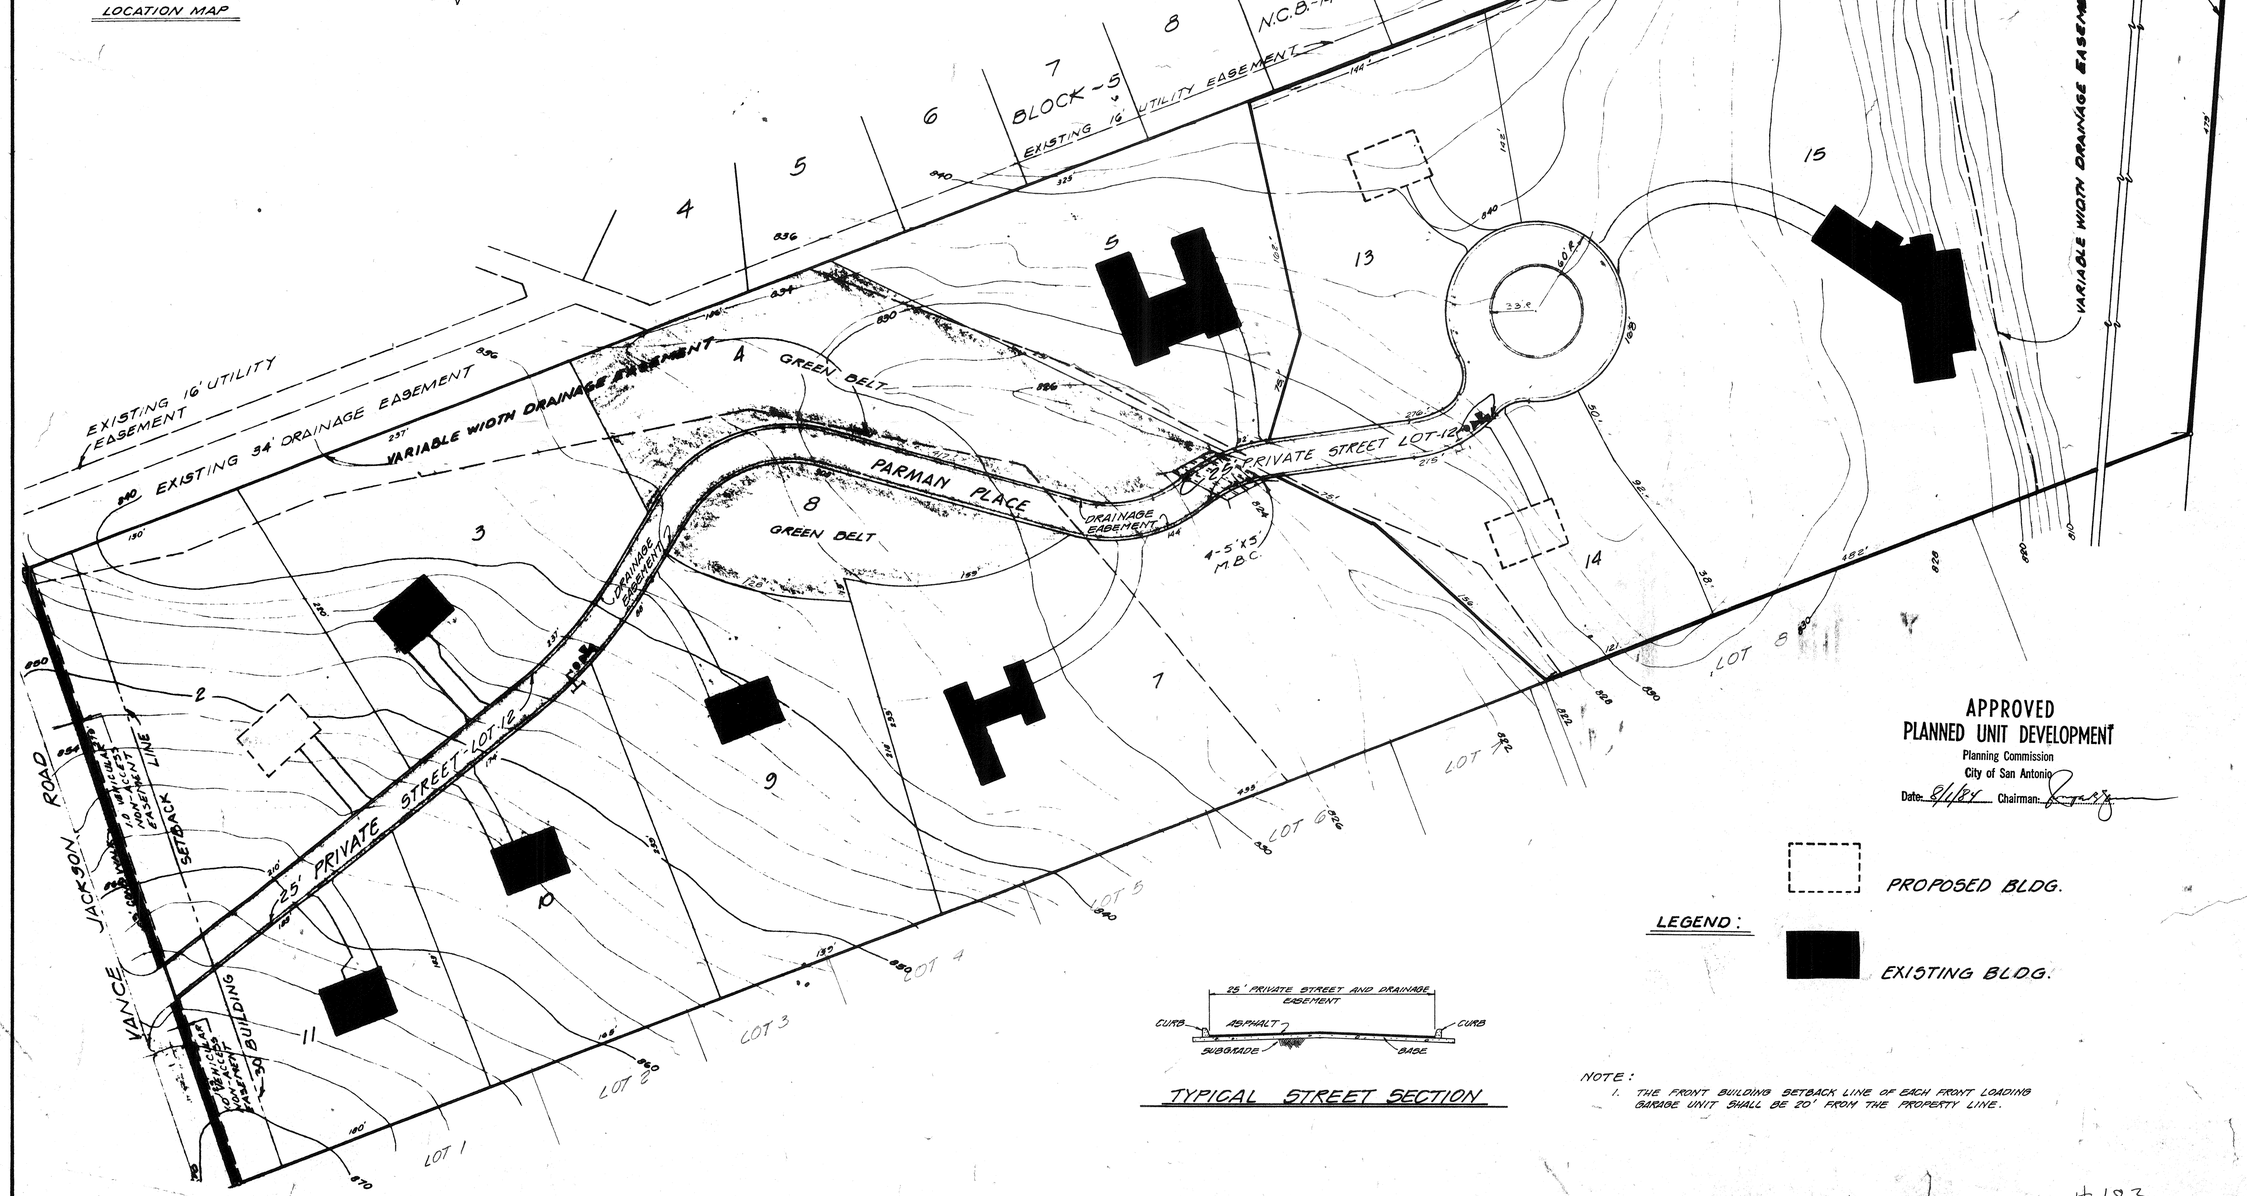

APPROVED
PLANNED UNIT DEVELOPMENT
Planning Commission
City of San Antonio
Date: 8/1/84 Chairman:

LEGEND:

PROPOSED BLDG.

EXISTING BLDG.

TYPICAL STREET SECTION

NOTE:
1. THE FRONT BUILDING SETBACK LINE OF EACH FRONT LOADING GARAGE UNIT SHALL BE 20' FROM THE PROPERTY LINE.

Drawing No. 5385

No.	Date	Revisions

HALLENBERGER/ TELFORD INC.
Planners
Engineers
Architects
11322 SR WINSTON • P.O. BOX 16337 • (512) 349-6371
SAN ANTONIO, TEXAS 78216

Date 6-8-84
Designed by E.M.
Drawn by J.V.C.
Checked by E.M.
Scale 1" = 50'

FINAL PLANNED UNIT DEVELOPMENT
FOR
BOWERS SUBDIVISION UNIT-2

Sheet ____ of ____

#183