A F 27438

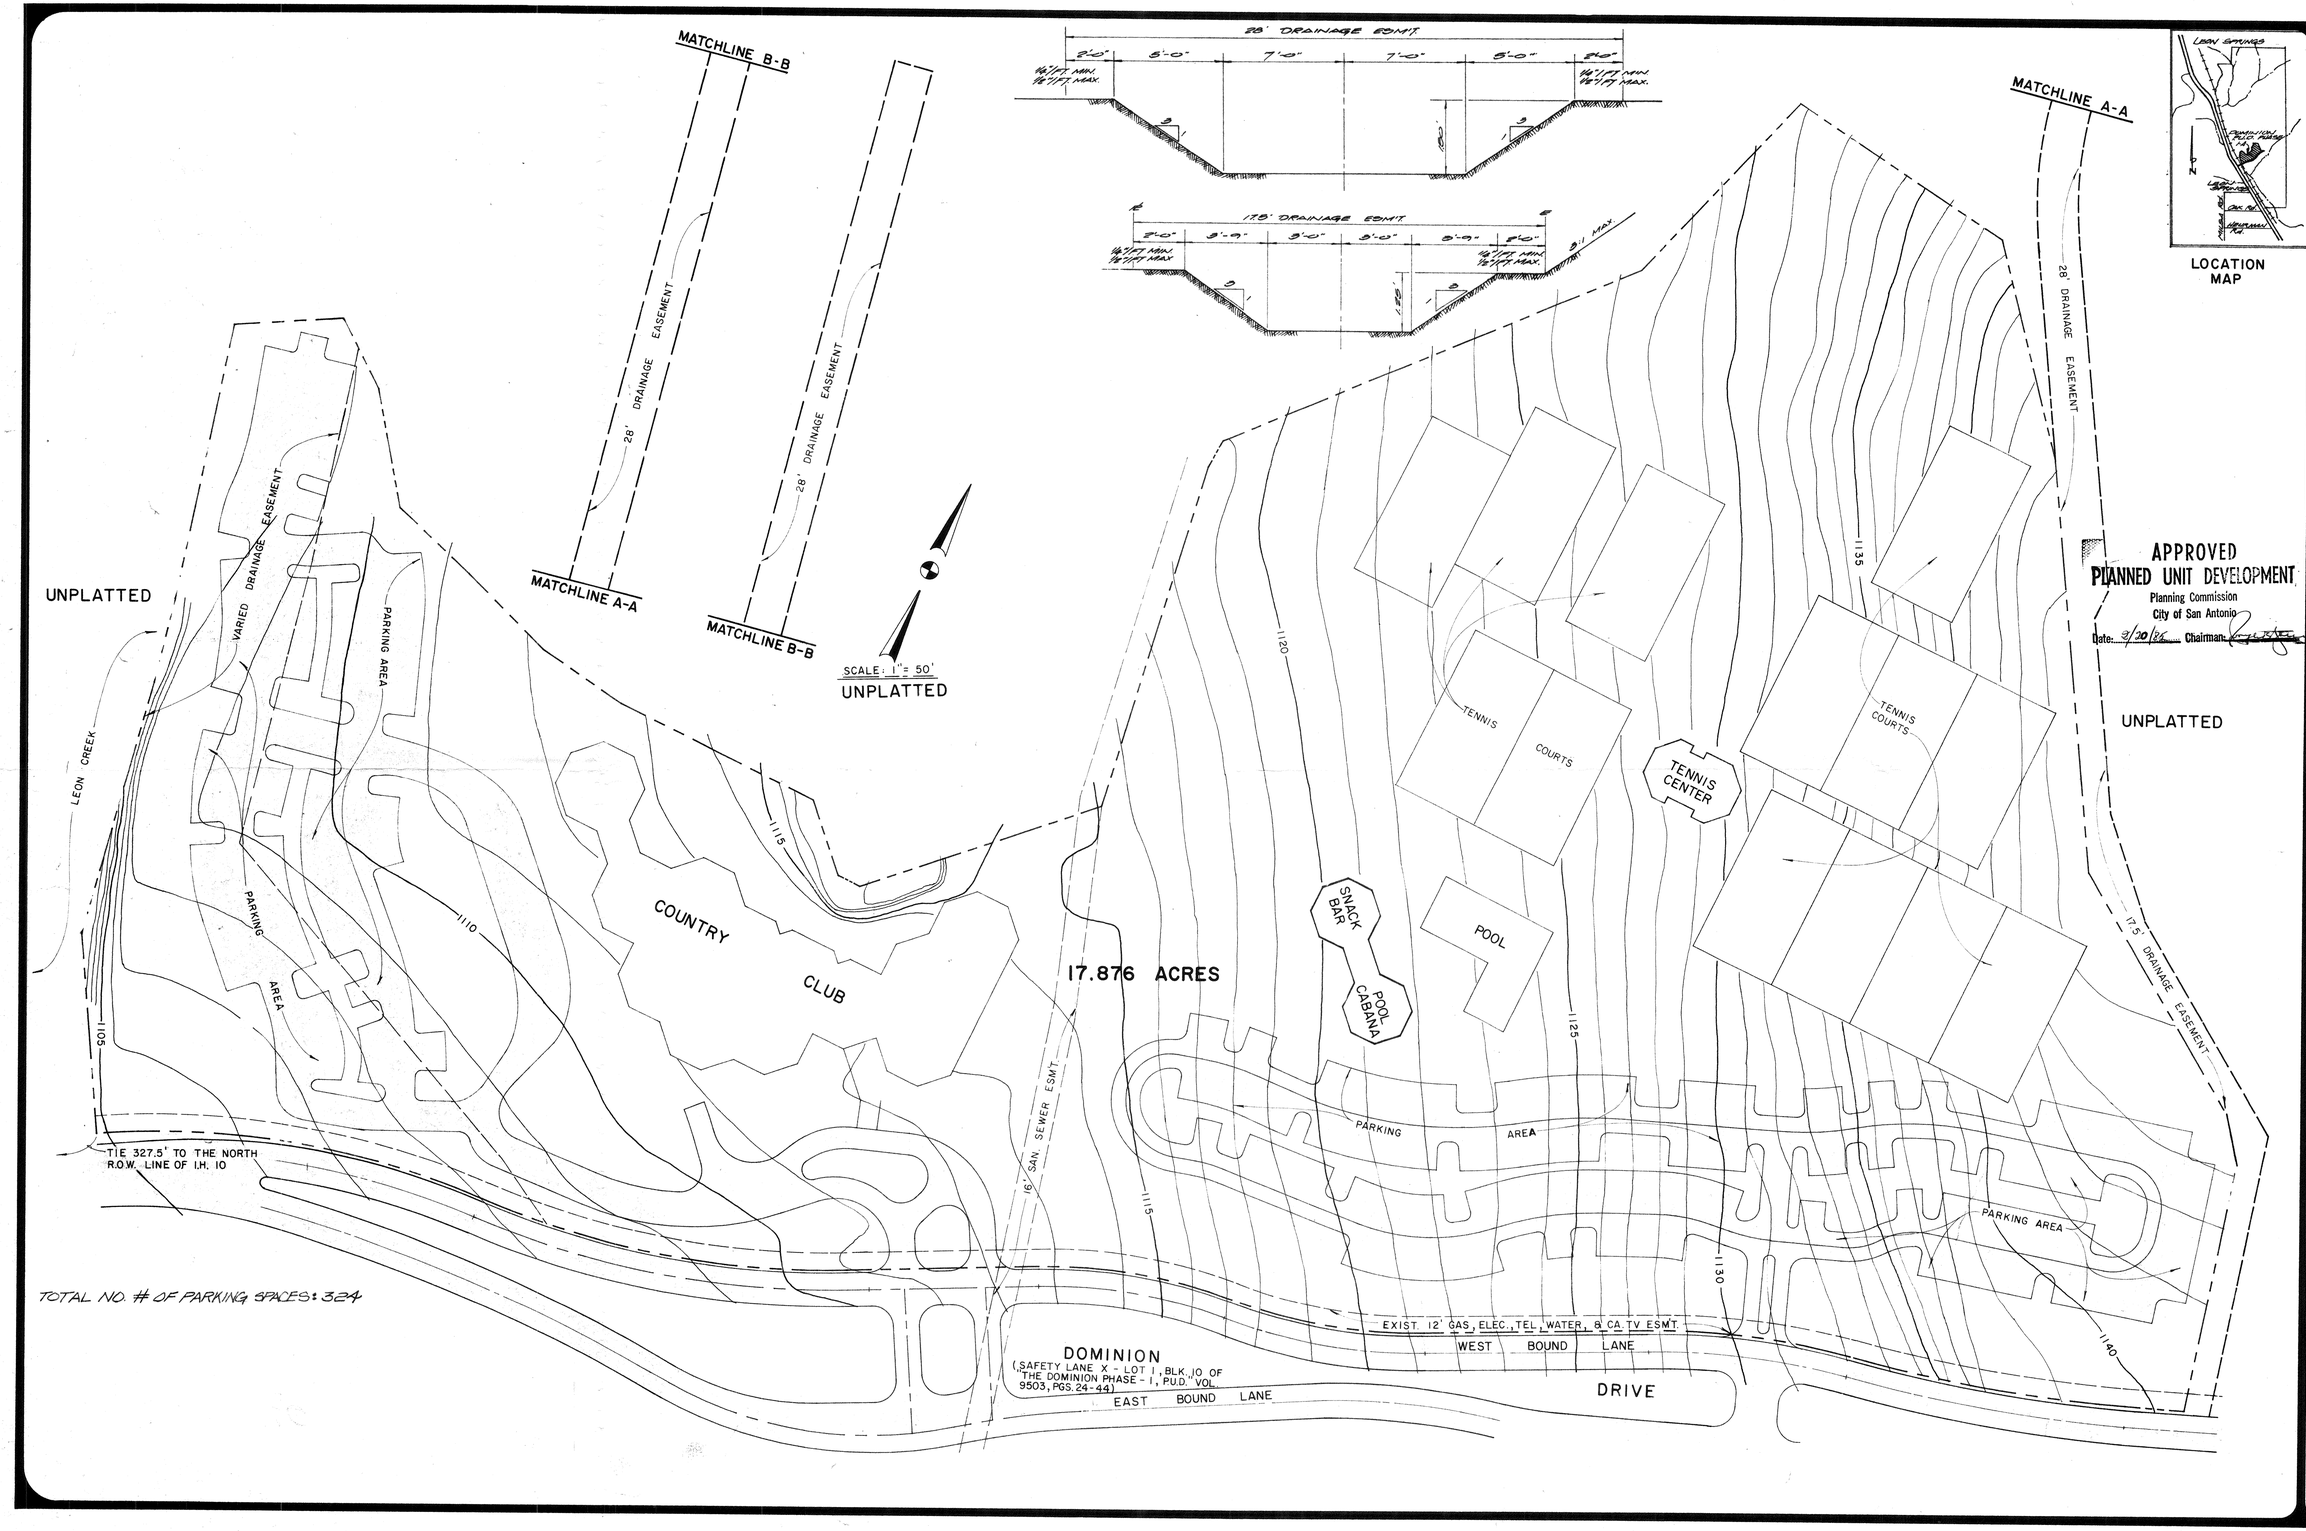

REVISIONS:

PAPE-DAWSON ENGINEERS
CIVIL & ENVIRONMENTAL
SAN ANTONIO, TEXAS 78217
512-824-9494
9310 BROADWAY

THE DOMINION PHASE - 1A P.U.D.

FINAL P.U.D. PLAN

JOB NO. 1890.21
DATE JUNE 1984
DRAWN GGM
SHEET 1 OF 1

200