"THE ESTATES" @ SONTERRA UNIT···1 P.U.D.

SONTERRA UNIT···1

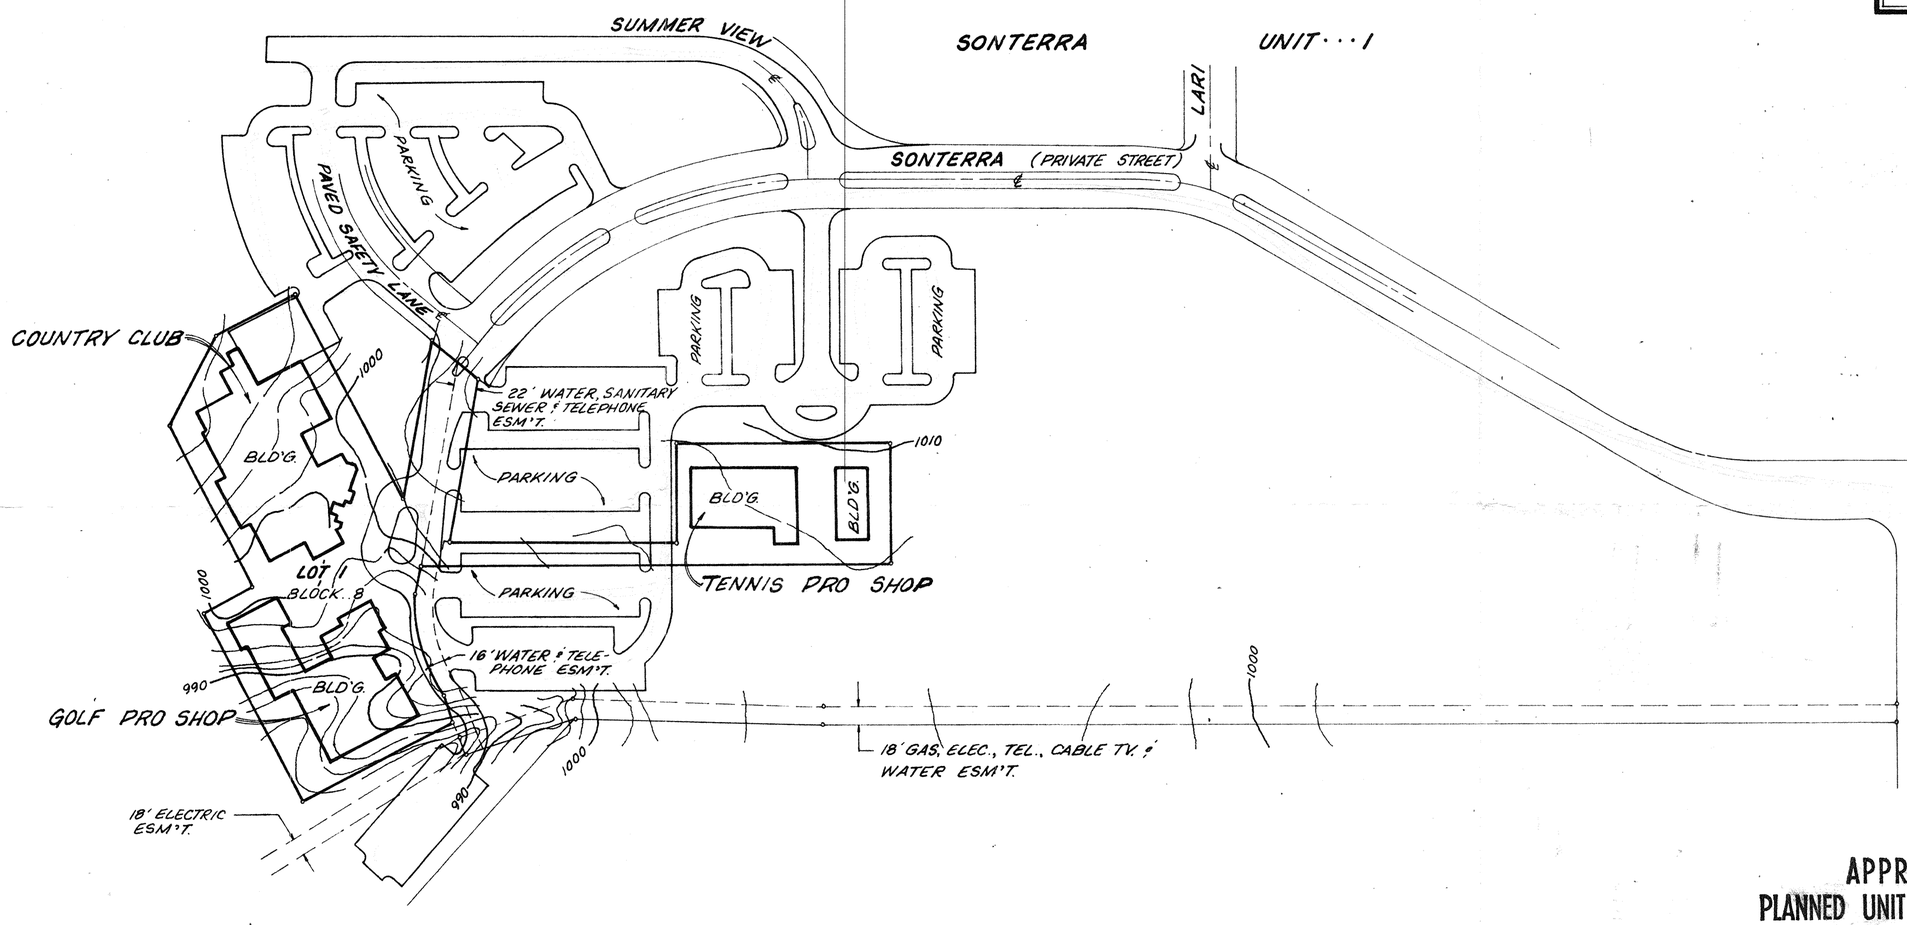

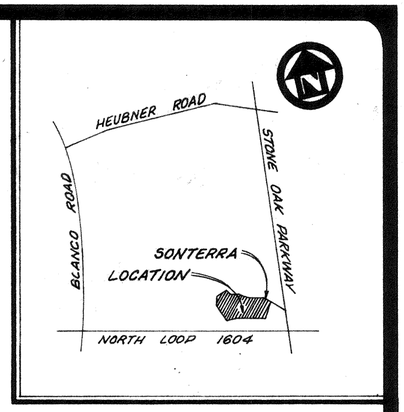

LOCATION MAP

RECEIVED
00 MAY 16 PM 1:43
CITY OF SA PLANNING
LAND DEVELOPMENT
SERVICES DIVISION

APPROVED
PLANNED UNIT DEVELOPMENT
Planning Commission
City of San Antonio
Date: 4/9/86 Chairman: [signature]

"A PLANNED UNIT DEVELOPMENT"

SCALE: 1" = 100'

FINAL PLAN
FOR
"THE CLUB"
SONTERRA SUBDIVISON
UNIT···1-A

W.F. CASTELLA & ASSOCIATES, INC.
Engineers • Surveyors • Planners
1039 W. Hildebrand • San Antonio, Texas 78201 • (512)734-5351

JOB NO: 42205
FILE:
DATE:
DESIGN:
DRAWN: R.J.G.
CHECKED: N.C.
SHEET 1 OF 1

201