AF33869A

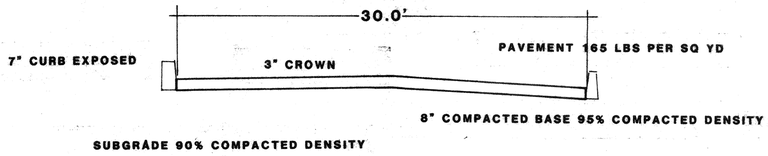

TYPICAL SECTION PINETUM DRIVE

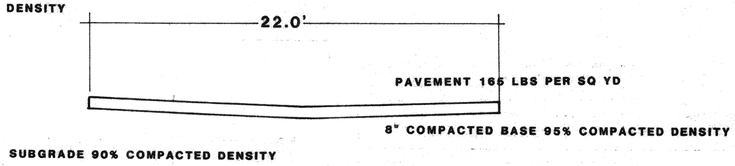

TYPICAL SECTION PRIVATE DRIVE

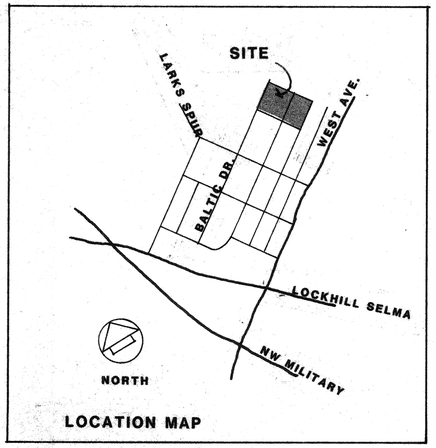

LOCATION MAP

MULTI FAMILY

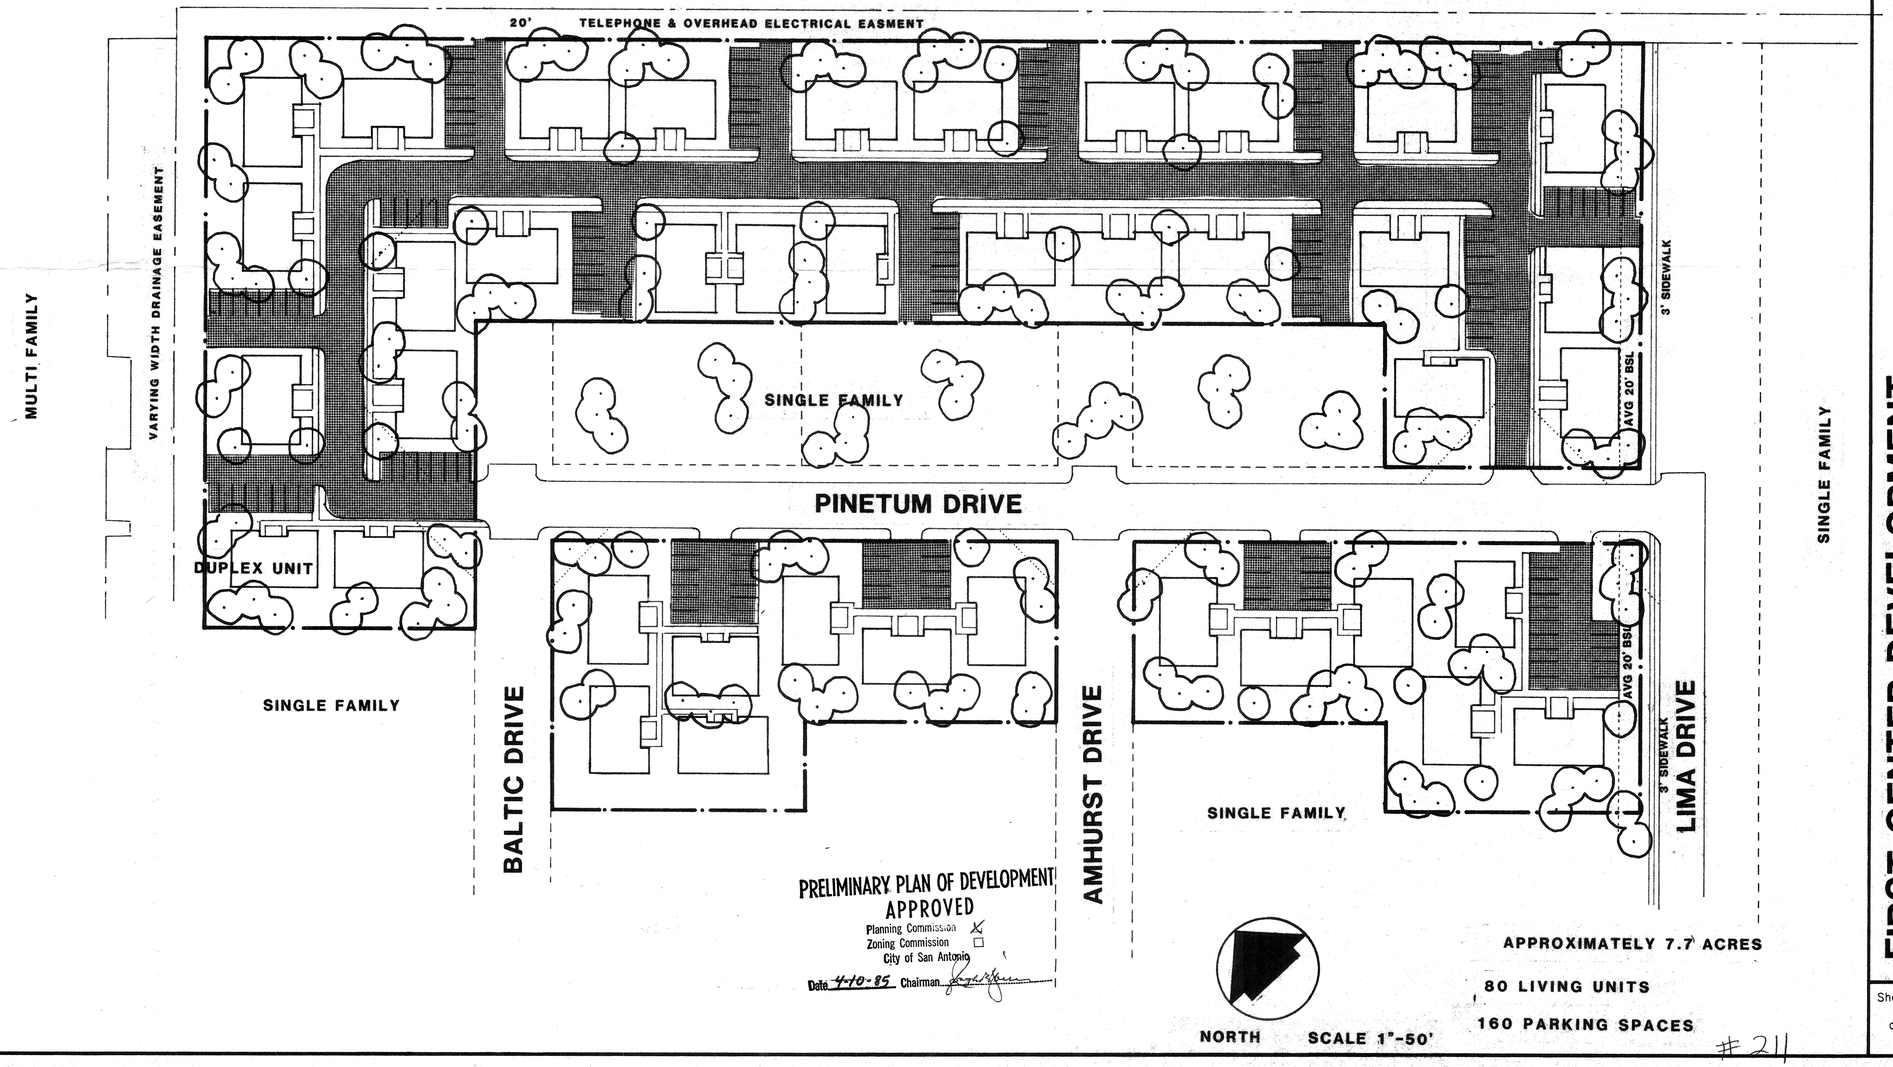

PRELIMINARY PLAN OF DEVELOPMENT
APPROVED
Planning Commission ☒
Zoning Commission ☐
City of San Antonio
Date 4-10-85 Chairman

APPROXIMATELY 7.7 ACRES

80 LIVING UNITS

160 PARKING SPACES

SCALE 1"-50'

#211

Drawing No. 5503

App.

Revisions

No. | Date

HALLENBERGER/ TELFORD INC.
Planners
Engineers
Architects
11322 SIR WINSTON • P.O. BOX 16337 • (512) 349-6571
SAN ANTONIO, TEXAS 78216

Date:
Designed by:
Drawn by:
Checked by: SET
Scale:

FIRST CENTER DEVELOPMENT

PRELIMINARY P.U.D. PLAN

Sheet
of