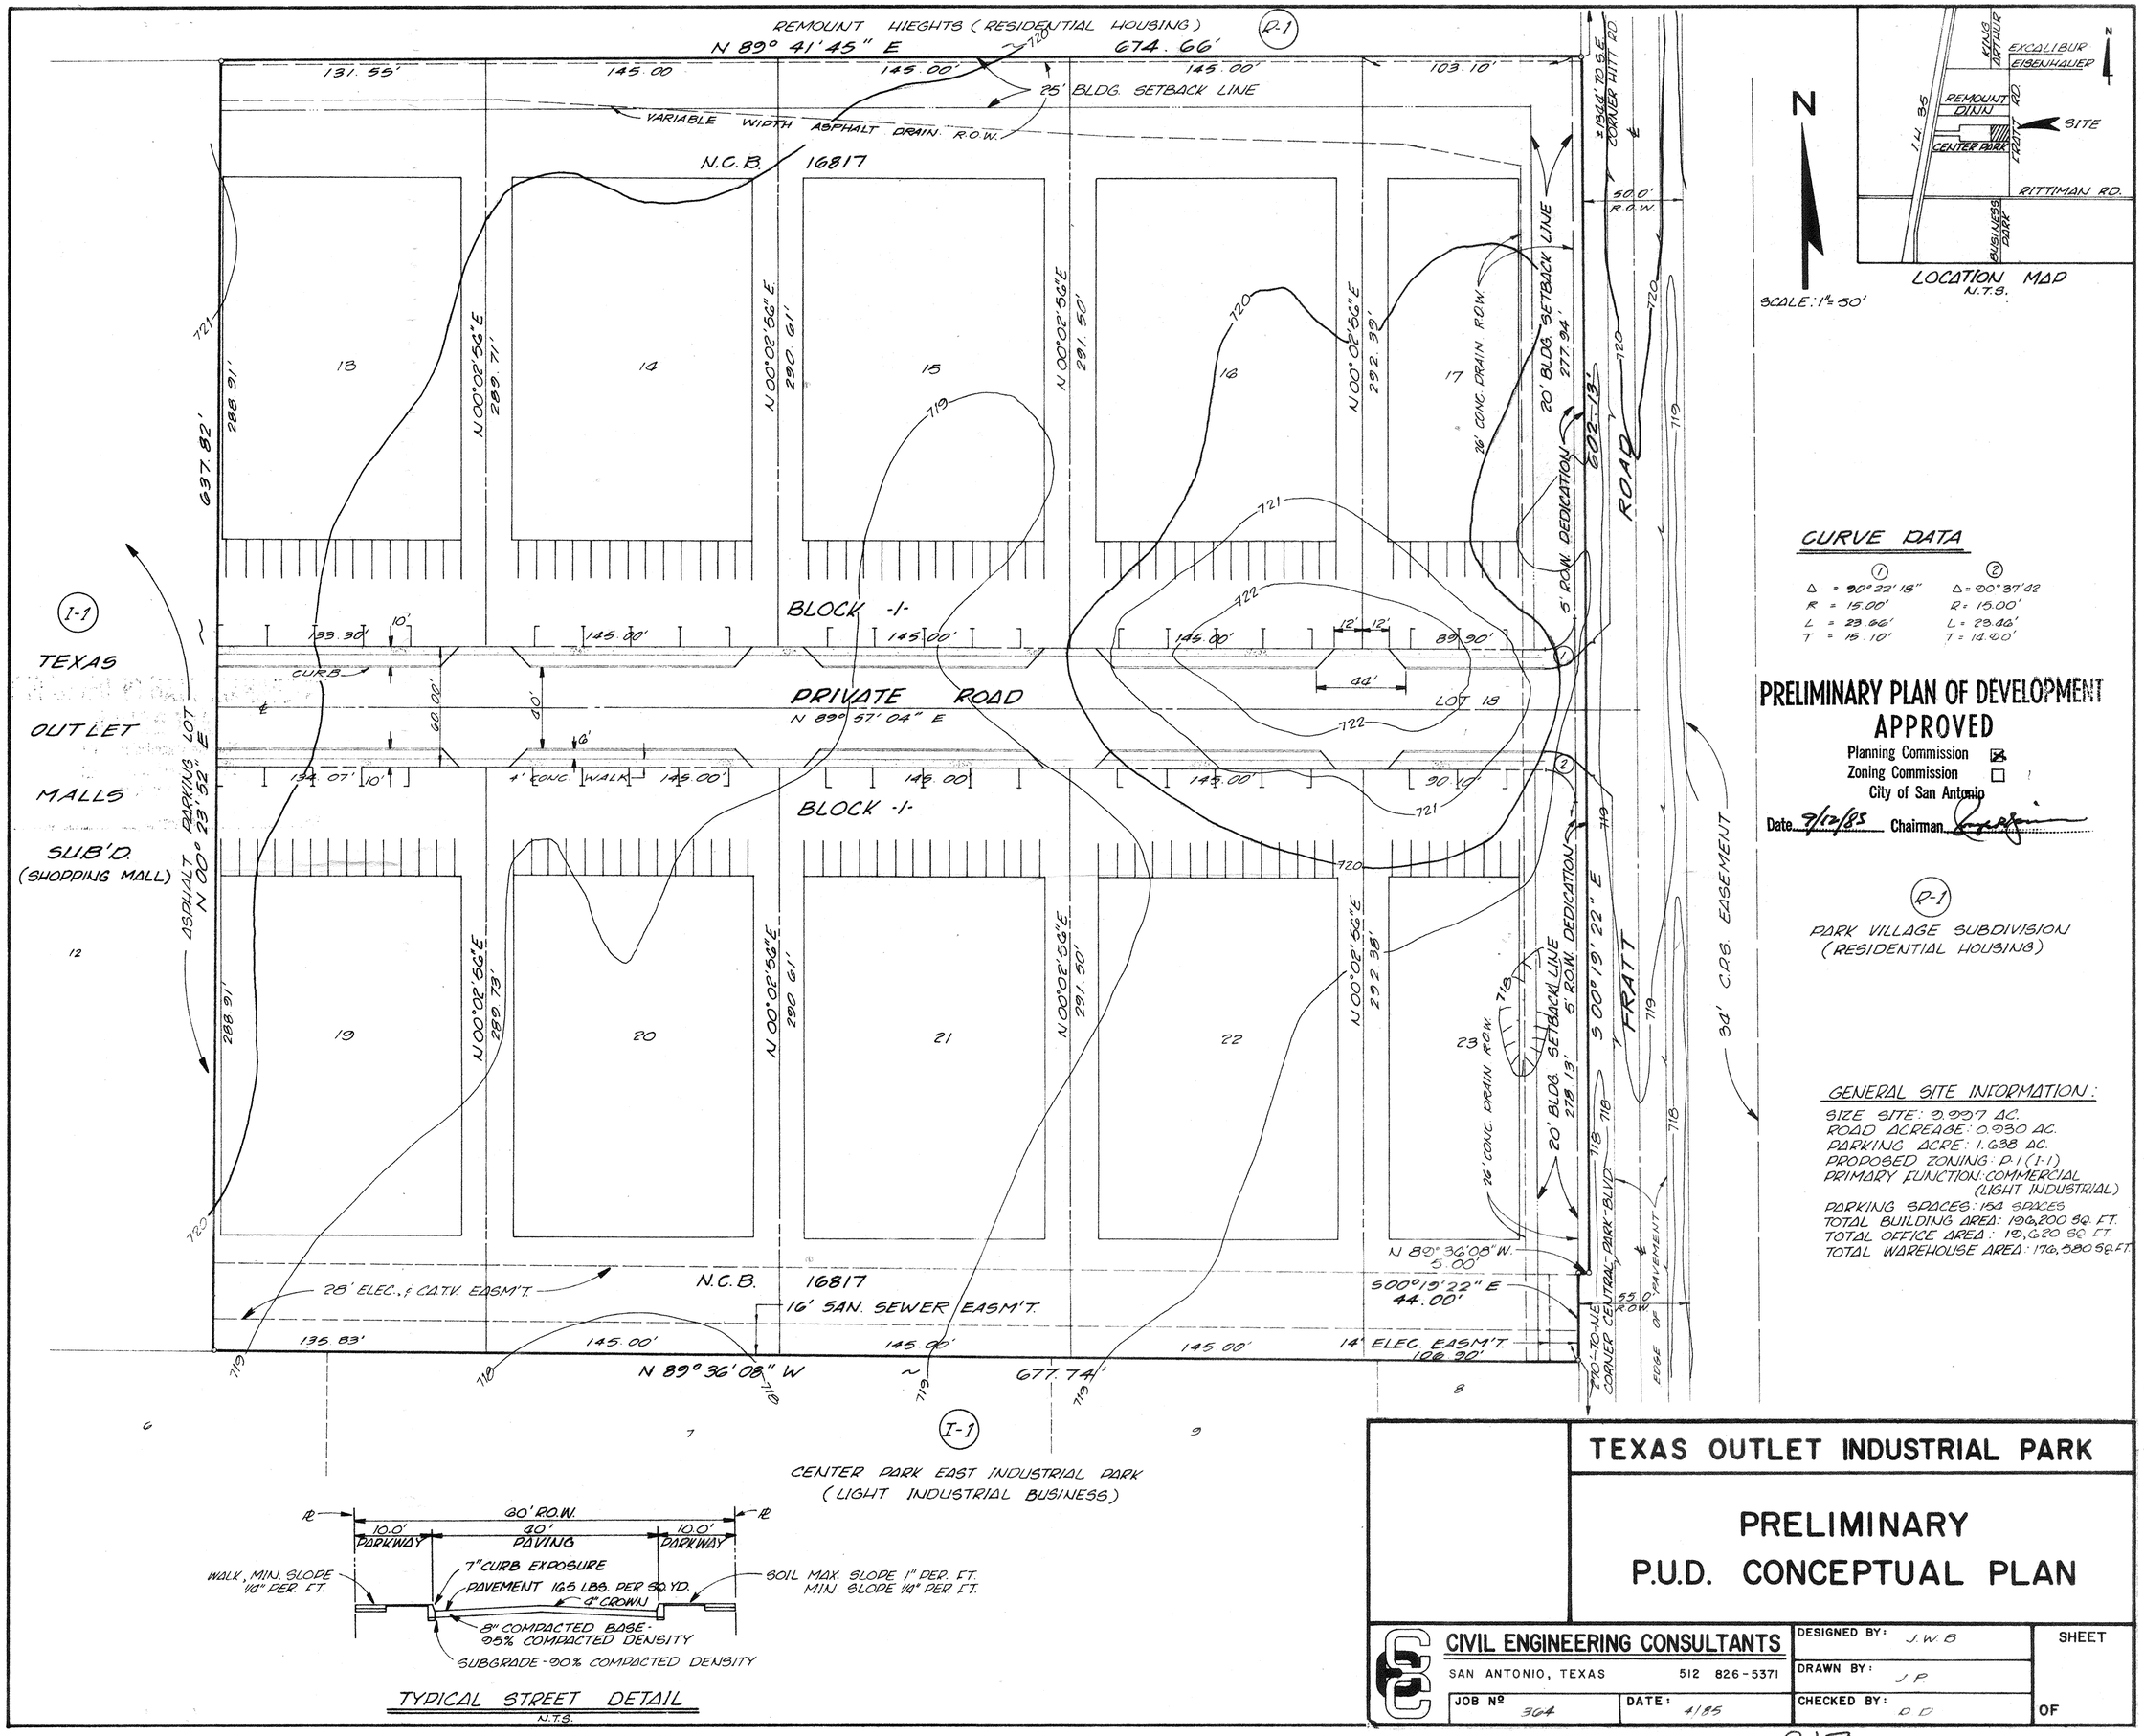

TEXAS OUTLET INDUSTRIAL PARK

PRELIMINARY
P.U.D. CONCEPTUAL PLAN

CIVIL ENGINEERING CONSULTANTS
SAN ANTONIO, TEXAS 512 826-5371

JOB Nº 364	DATE: 4/85	DESIGNED BY: J.W.B	SHEET
		DRAWN BY: J.P.	
		CHECKED BY: D.D.	OF

217