MILLEGAN & JOHNS, INC.
CONSULTING ENGINEERS & LAND SURVEYORS
6222 NW. I.H. 10, SUITE 103 . SAN ANTONIO, TEXAS 78229.
(512) 366 3626
ENGINEERING • SURVEYING • PLANNING • PROJECT MANAGEMENT

# LAS BRISAS DEL NORTE P.U.D.

## FINAL PLAN

| | | |
|---|---|---|
| DRAWN BY: RJK | DATE: 1/4/85 | PAGE: 1 of 1 |
| CHECKED BY: JR | REVISION DATE: MARCH 1986 | JOB NO.: 0053 |
| APPROVED BY: HLM | | |




TYPICAL STREET DETAIL

-N-

SCALE 1" = 100'




LOCATION MAP

N.T.S.

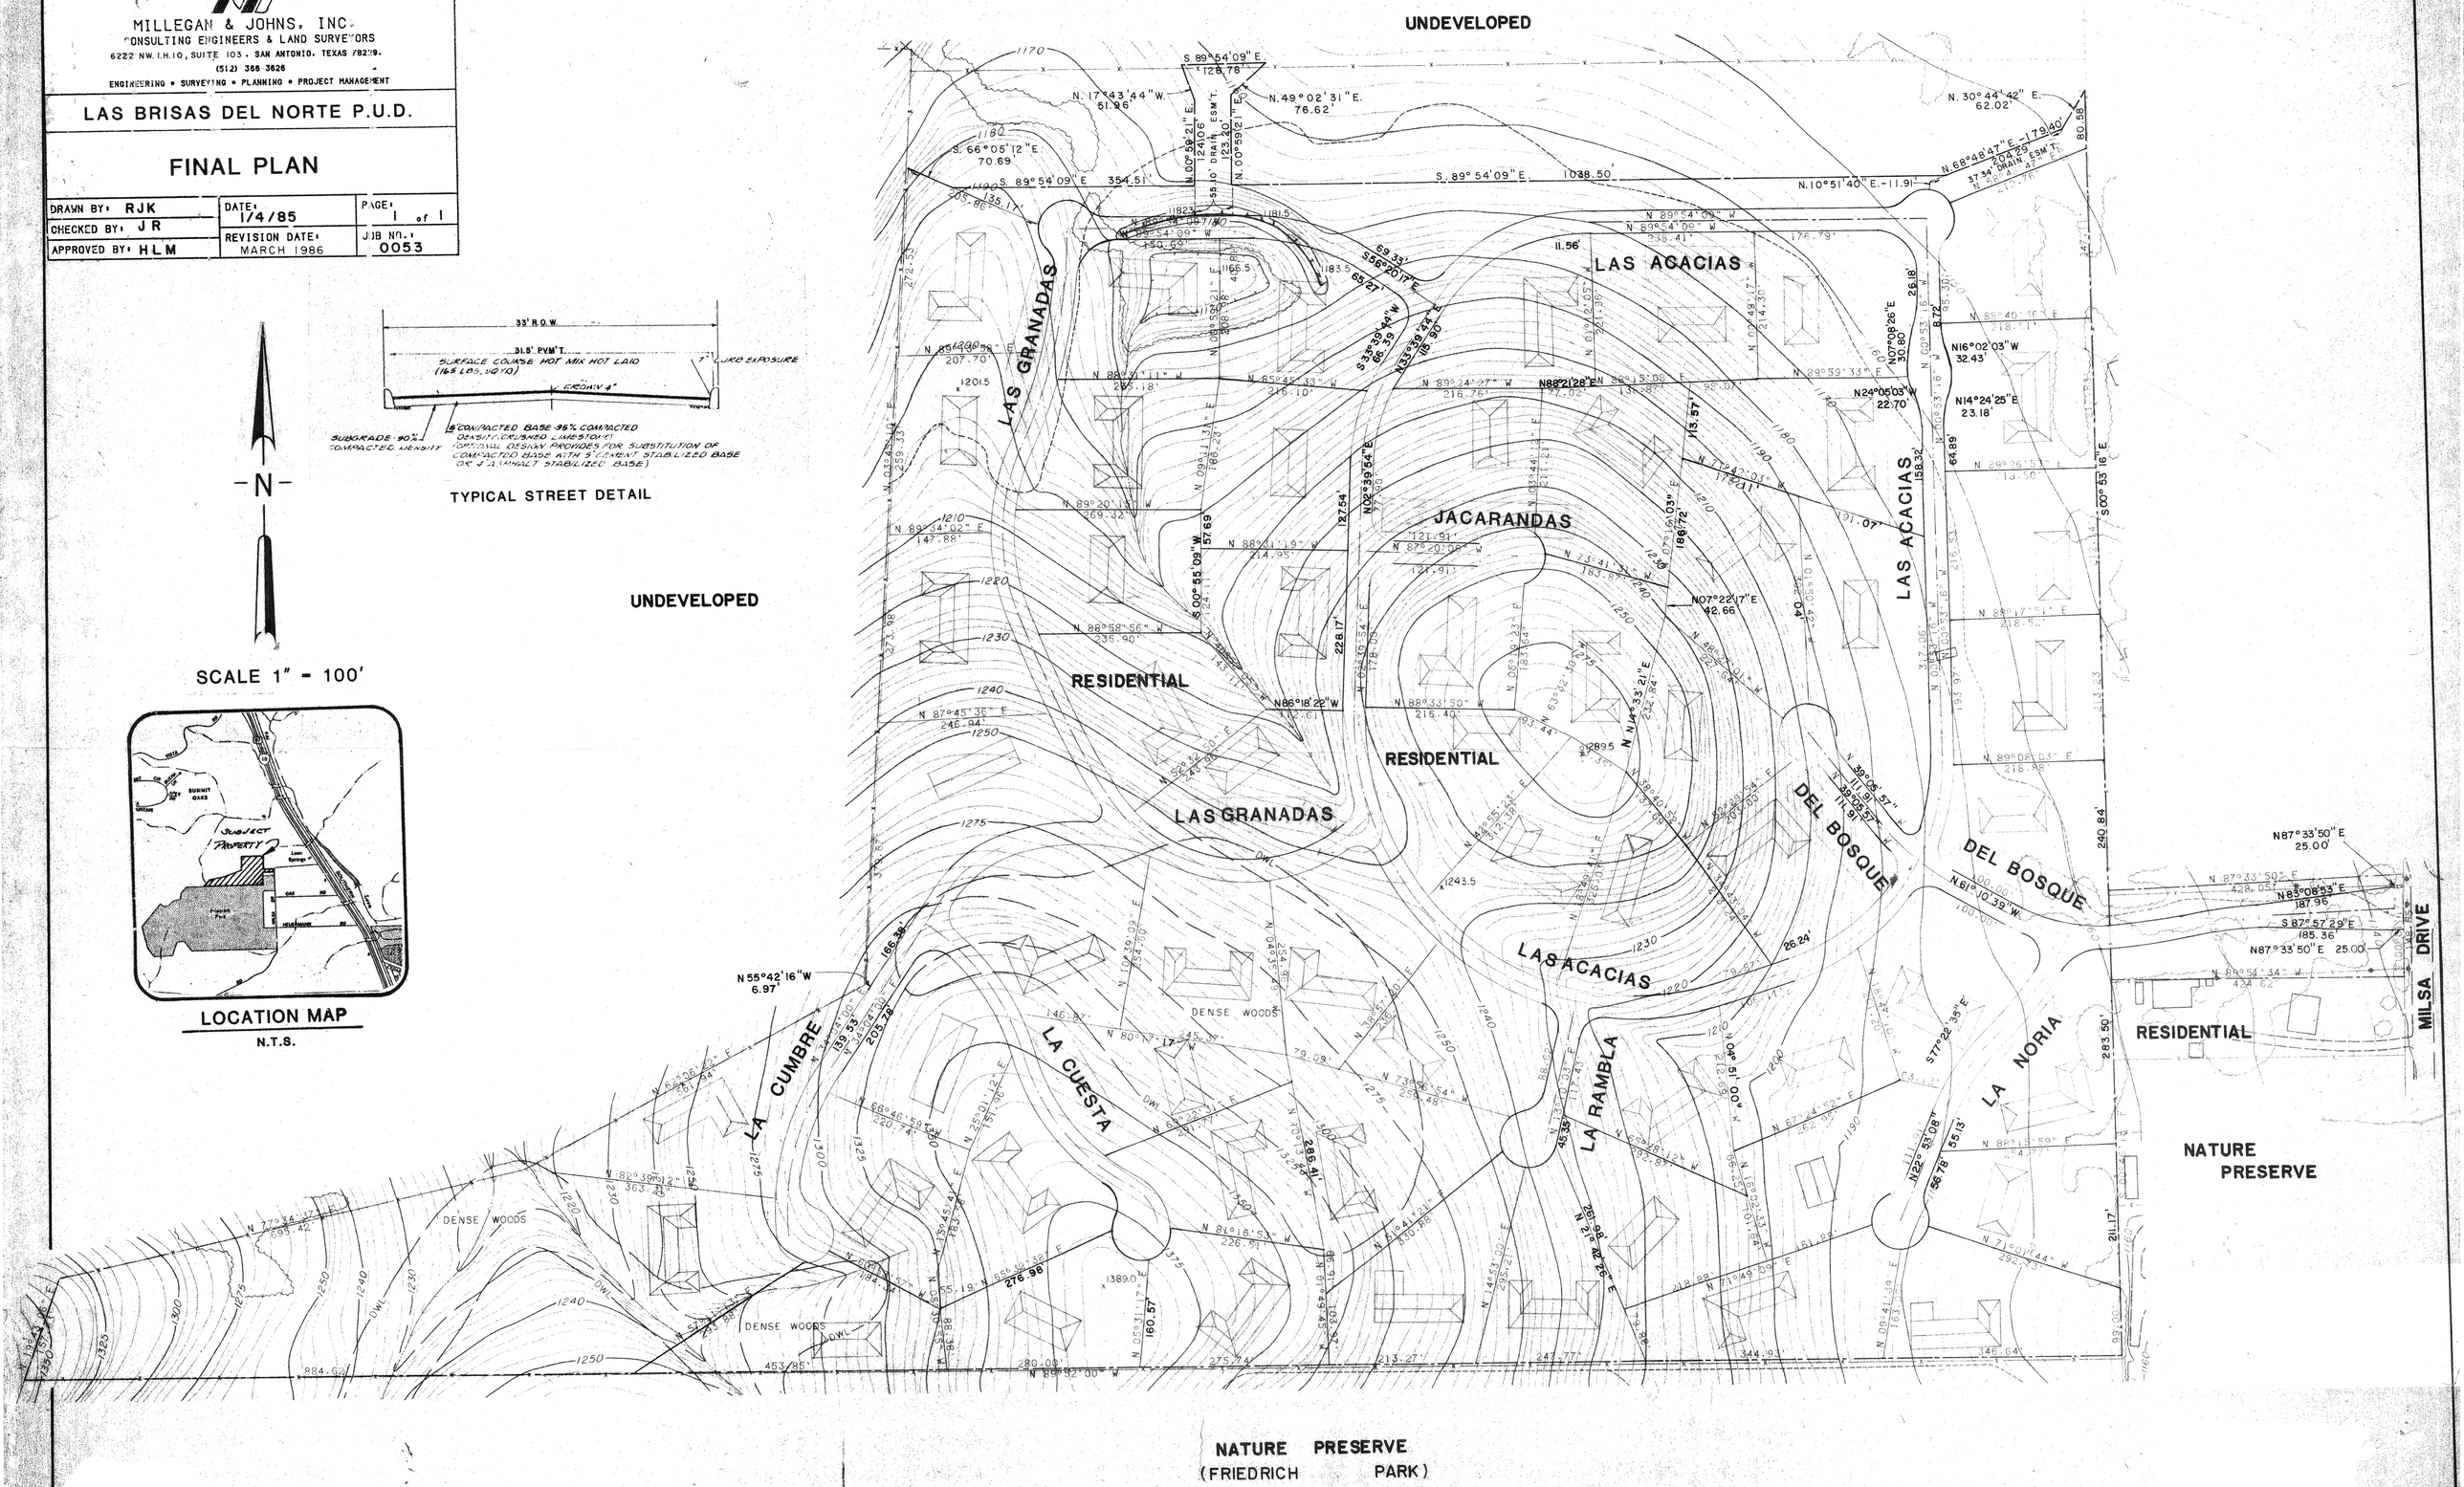


# 218