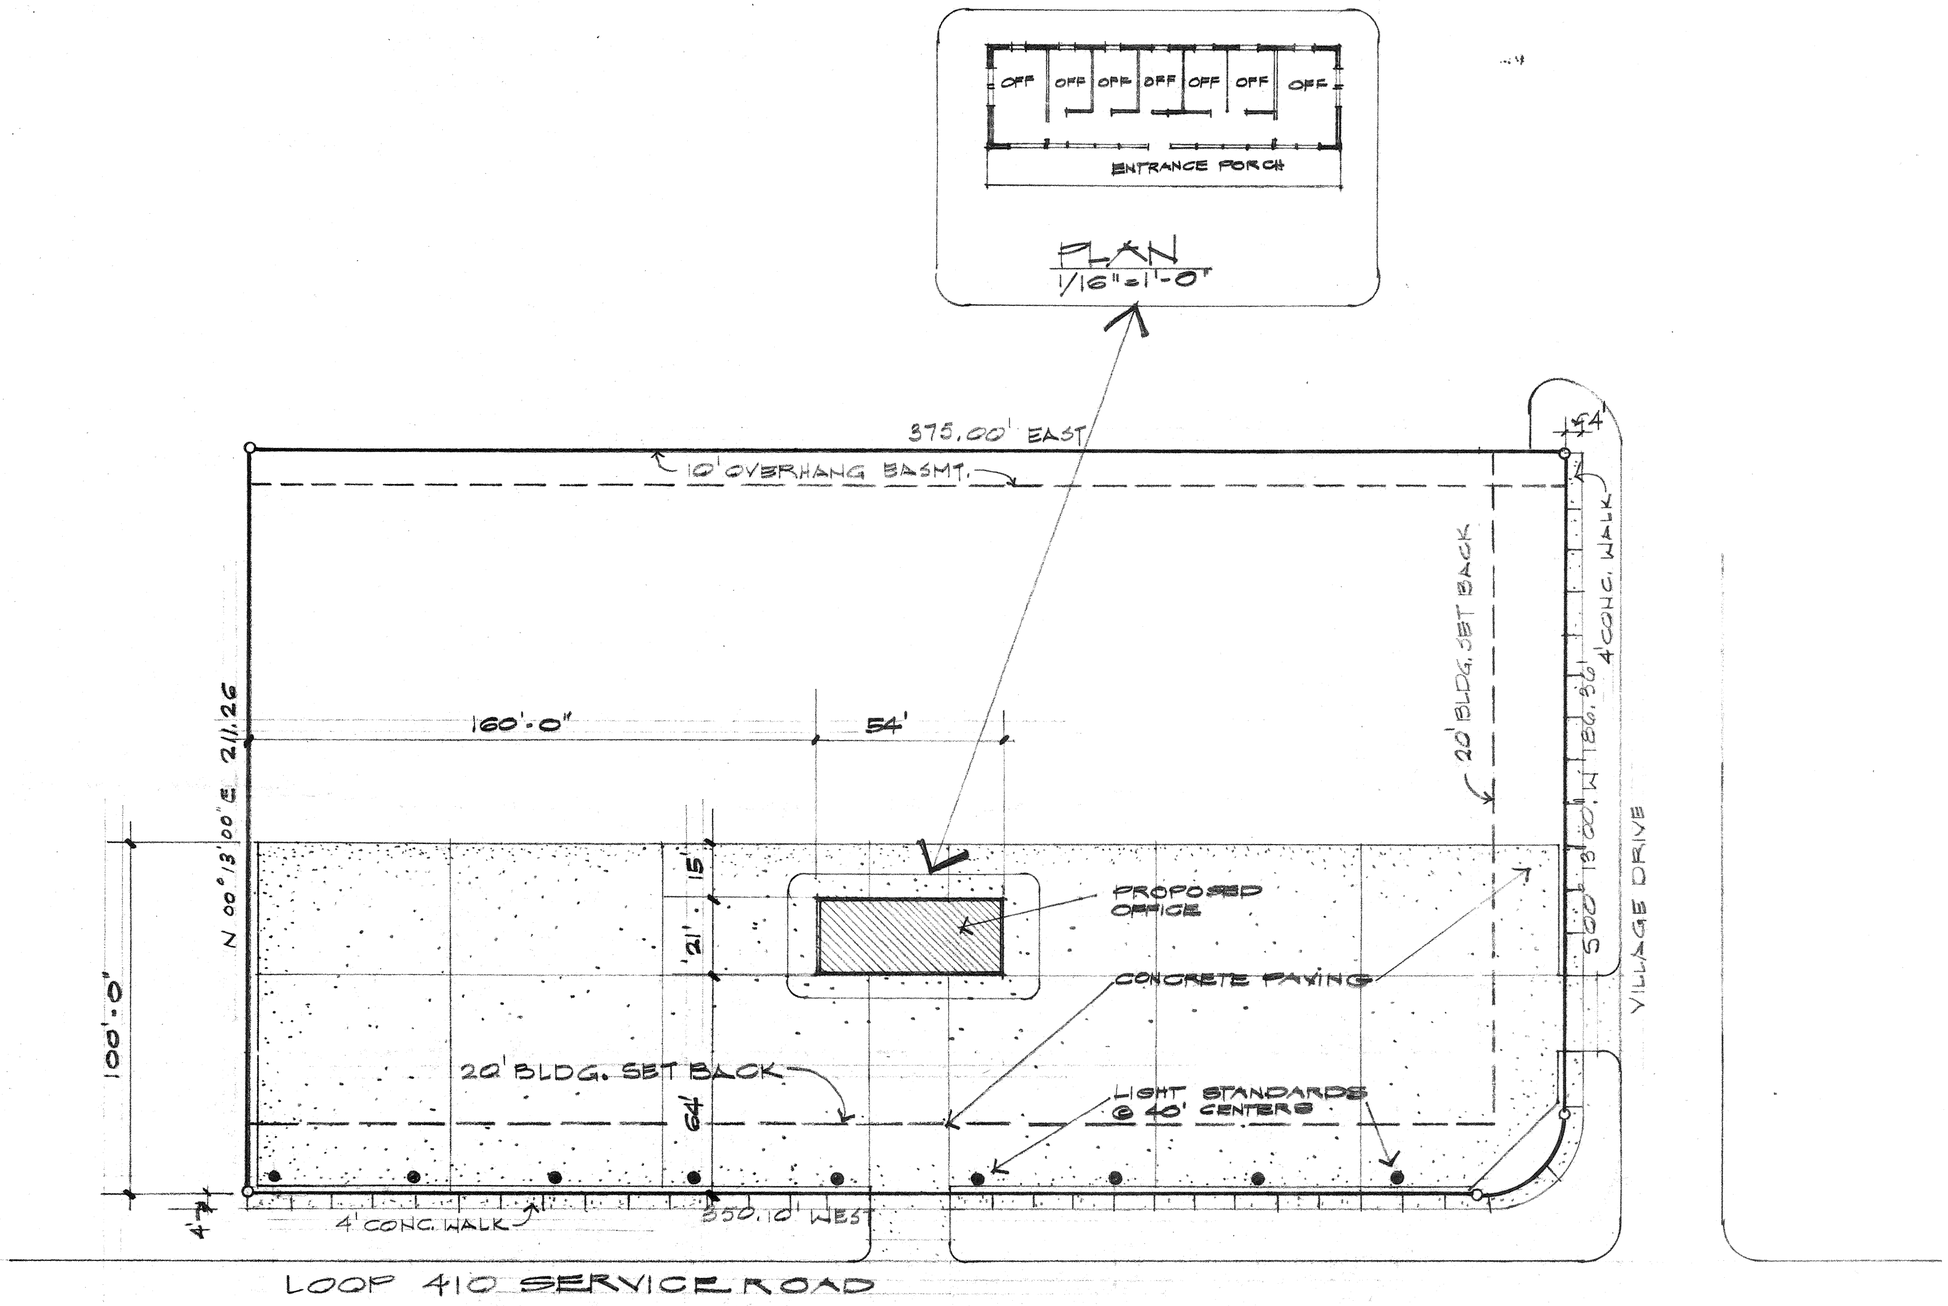

NORTH

SITE PLAN
1" = 30'-0"

PROP. DESCRIPTION
LOT 6 BLOCK 5
SOUTH TEXAS SUBDIVISION
SAN ANTONIO BEXAR COUNTY TEXAS

NCB 13569

ALAMO TOYOTA
PRELIMINARY PLANNED
UNIT DEVELOPMENT

HIGHTOWER · ALEXANDER
AIA ARCHITECTS · PLANNERS

PROJECT NO: 9943-2
DATE: 8-30-80
1 OF 1

1.816 ACRES VILLAGE R'D
C LOOP 410 SERVICE R'D

220