PRELIMINARY PLAN OF DEVELOPMENT
APPROVED
Planning Commission ☐
Zoning Commission ☐
City of San Antonio

Date_____ Chairman_____

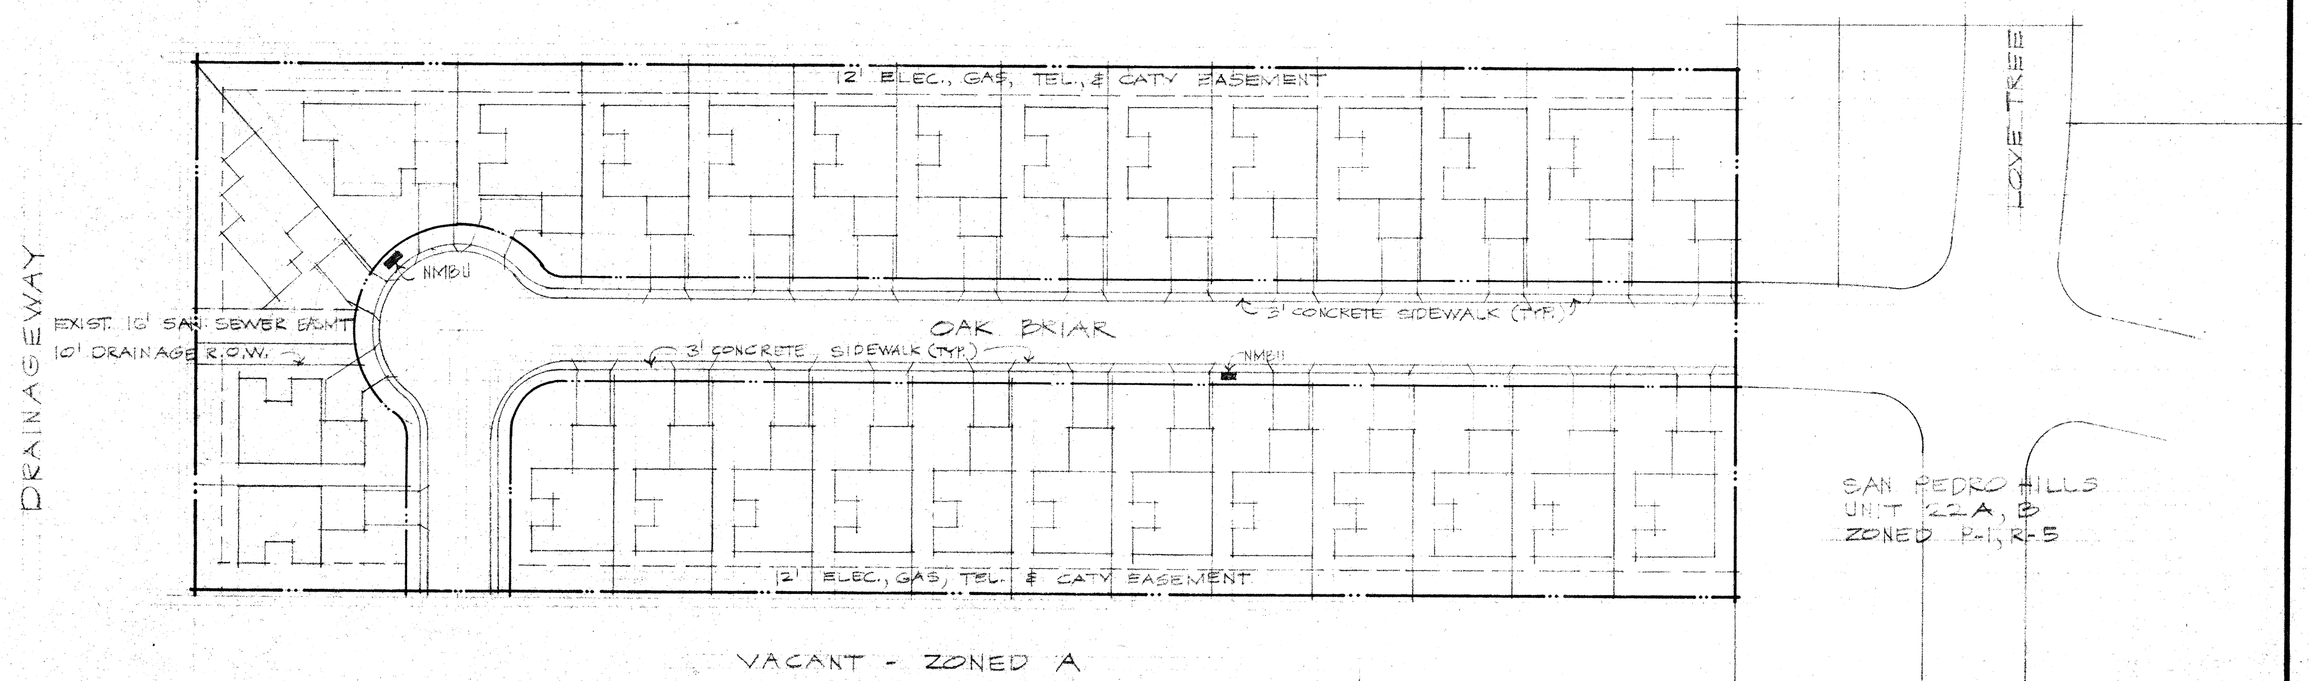

NOTE: THE FRONT BUILDING SETBACK OF THE GARAGE OF EACH FRONT-LOADING GARAGE UNIT SHALL BE TWENTY (20) FEET FROM THE PROPERTY LINE.

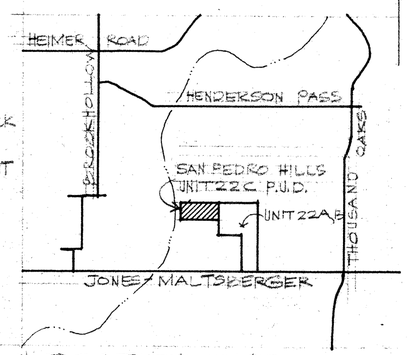

LOCATION MAP
NO SCALE

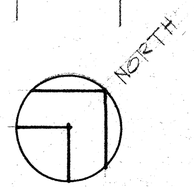

SCALE: 1" = 50'

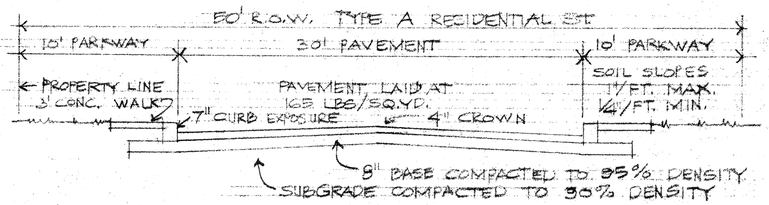

STREET SECTION - NO SCALE

NMBU = NEIGHBORHOOD MAIL BOX UNIT

SAN PEDRO HILLS-UNIT 22C P.U.D. PRELIMINARY PLAN

WENDELL DAVIS & ASSOCIATES
planning and development consultants
SAN ANTONIO, TEXAS 512/824-6333

4/24/85

#221