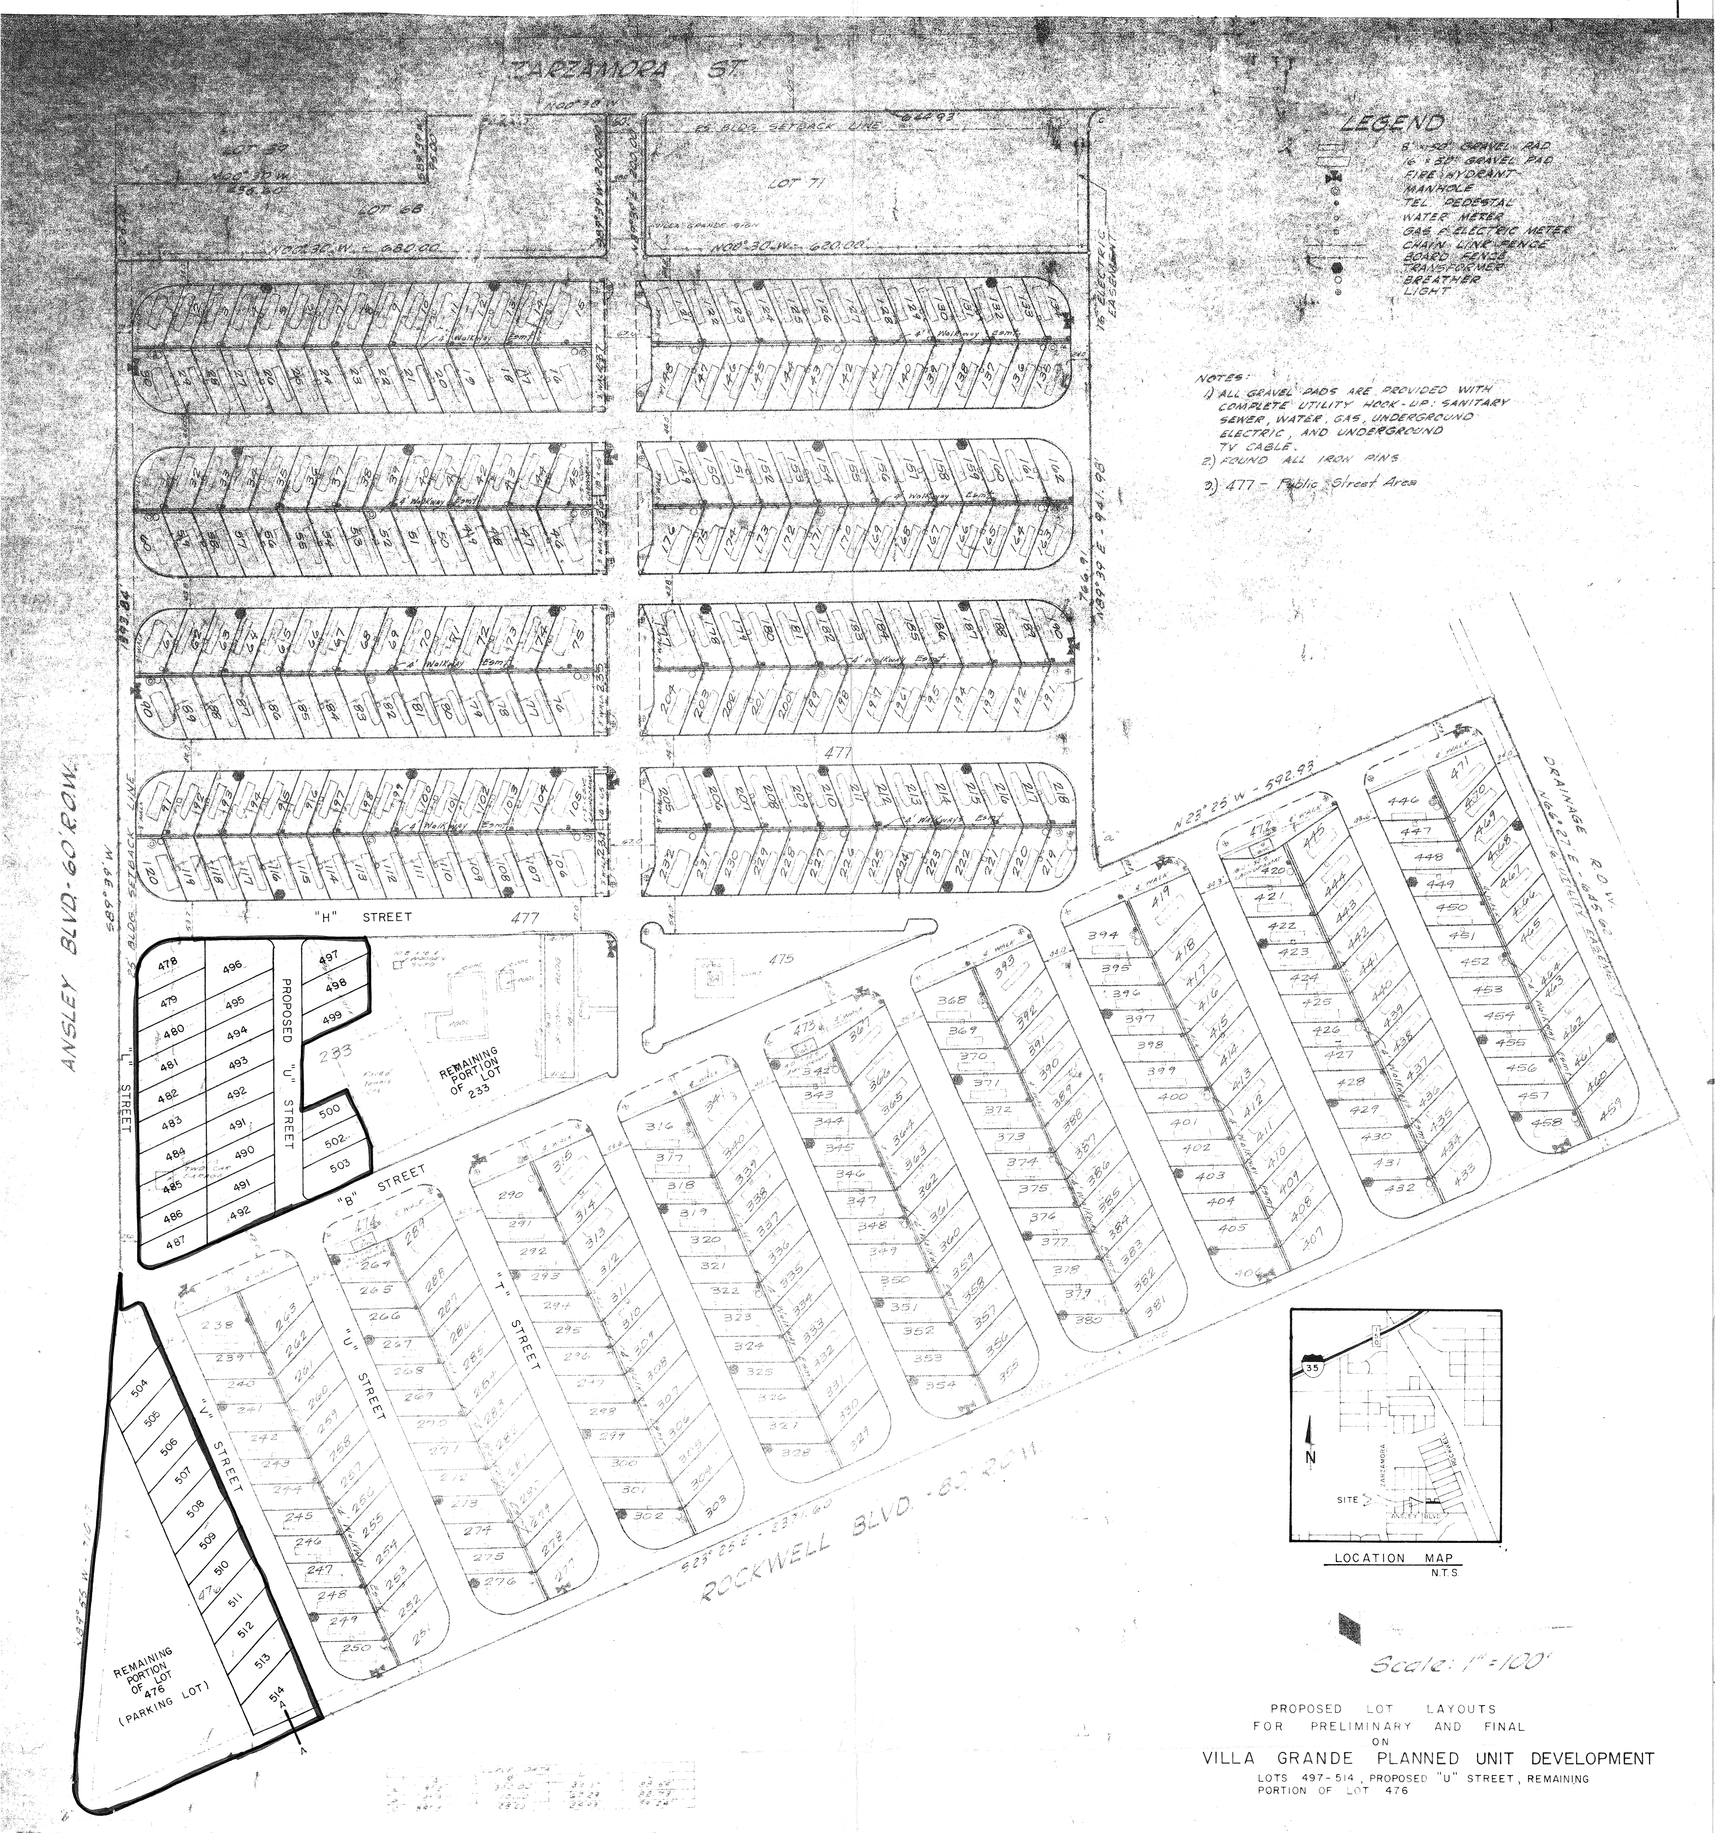

PROPOSED LOT LAYOUTS
FOR PRELIMINARY AND FINAL
ON
VILLA GRANDE PLANNED UNIT DEVELOPMENT
LOTS 497-514, PROPOSED "U" STREET, REMAINING PORTION OF LOT 476

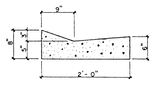

TYPICAL SECTION
NEW CURB

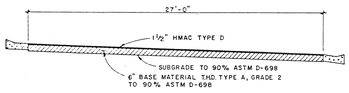

TYPICAL SECTION
PROPOSED "U" STREET

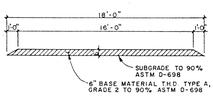

SECTION A-A

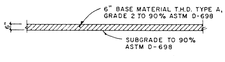

SECTION THROUGH
PARKING LOT

PRELIMINARY PLAN OF DEVELOPMENT
APPROVED
Planning Commission ☐
Zoning Commission ☐
City of San Antonio
Date 8-7-85 Chairman

WE SINCLAIR ENGINEERING COMPANY, HAVE MADE A SURVEY ON THE GROUND OF THE FORESOING PROPERTY AND WE CERTIFY THAT THERE ARE NO VISIBLE ENCROACHMENTS.

NO.	DATE	BY	REVISION	CKD.	APPD.

SINCLAIR ENGINEERING COMPANY
SAN ANTONIO, TEXAS

VILLA GRANDE MOBILE HOME COMMUNITY
SAN ANTONIO, TEXAS

DRAWN BY H J H	CHKD. BY C L W	APPROVED BY F S
SCALE: As Shown	DATE:	SHEET OF
REV. NO.	JOB NO. S 2196	

232