# oakwell farms UNIT 9-A

## Planned Unit Development Final Plan ❁

OAKWELL FARMS

❁ (REVISED SITE DEVELOPMENT PLAN FOR OAKWELL FARMS UNIT 9-A/RESIDENTIAL AND UNIT 9-C/THE EQUESTRIAN CENTER:)




TYPICAL STREET SECTION

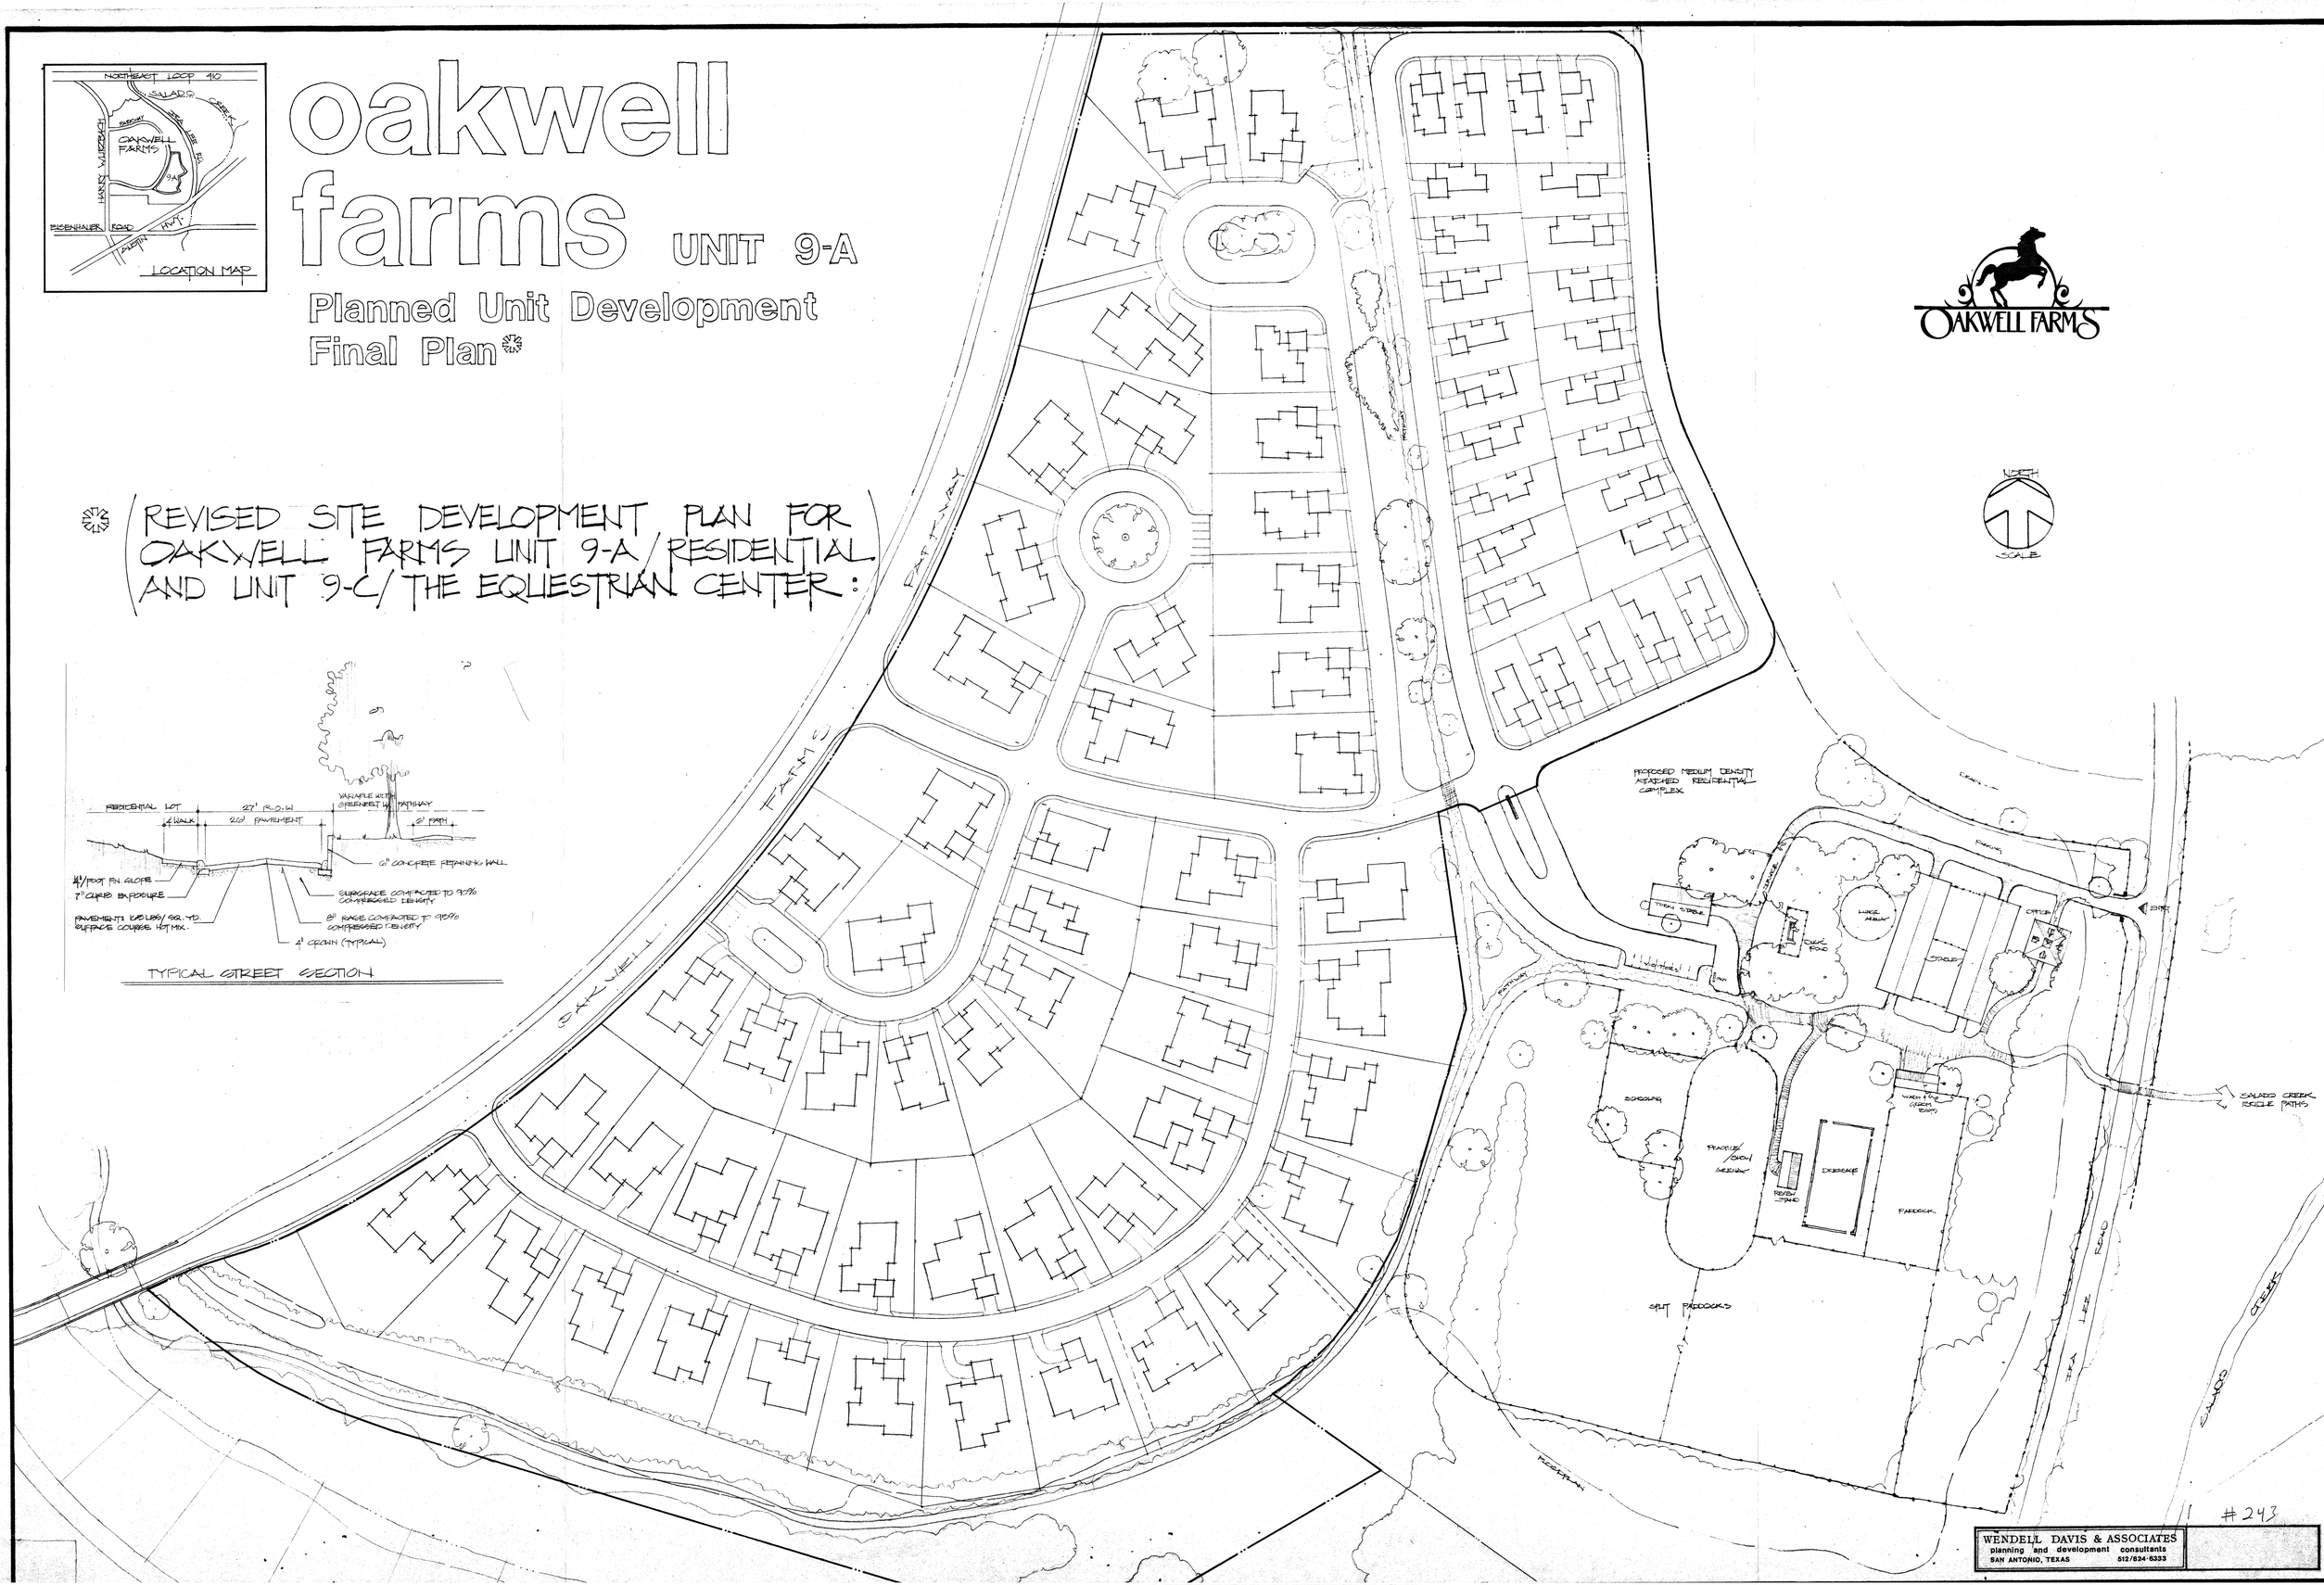


#243

WENDELL DAVIS & ASSOCIATES
planning and development consultants
SAN ANTONIO, TEXAS 512/824-5333